8/21/2014 8:33:07 AM \\GDOT-DSN1\GOPLOT\QCF\QGC.qcf swoods B:\713290\DGN\713290XS_070.prf

8/21/2014 Thu Aug 21 08:33:15 2014	\\gdot-dsn1\gocfg\resources\Gdot-2012.tbl	B:\713290\DGN\713290XS_070.dgn	STATE	PROJECT NUMBER	SHEET NO.	TOTAL SHEETS
swoods			GA	(MNHO-0285-01(354))	384	995

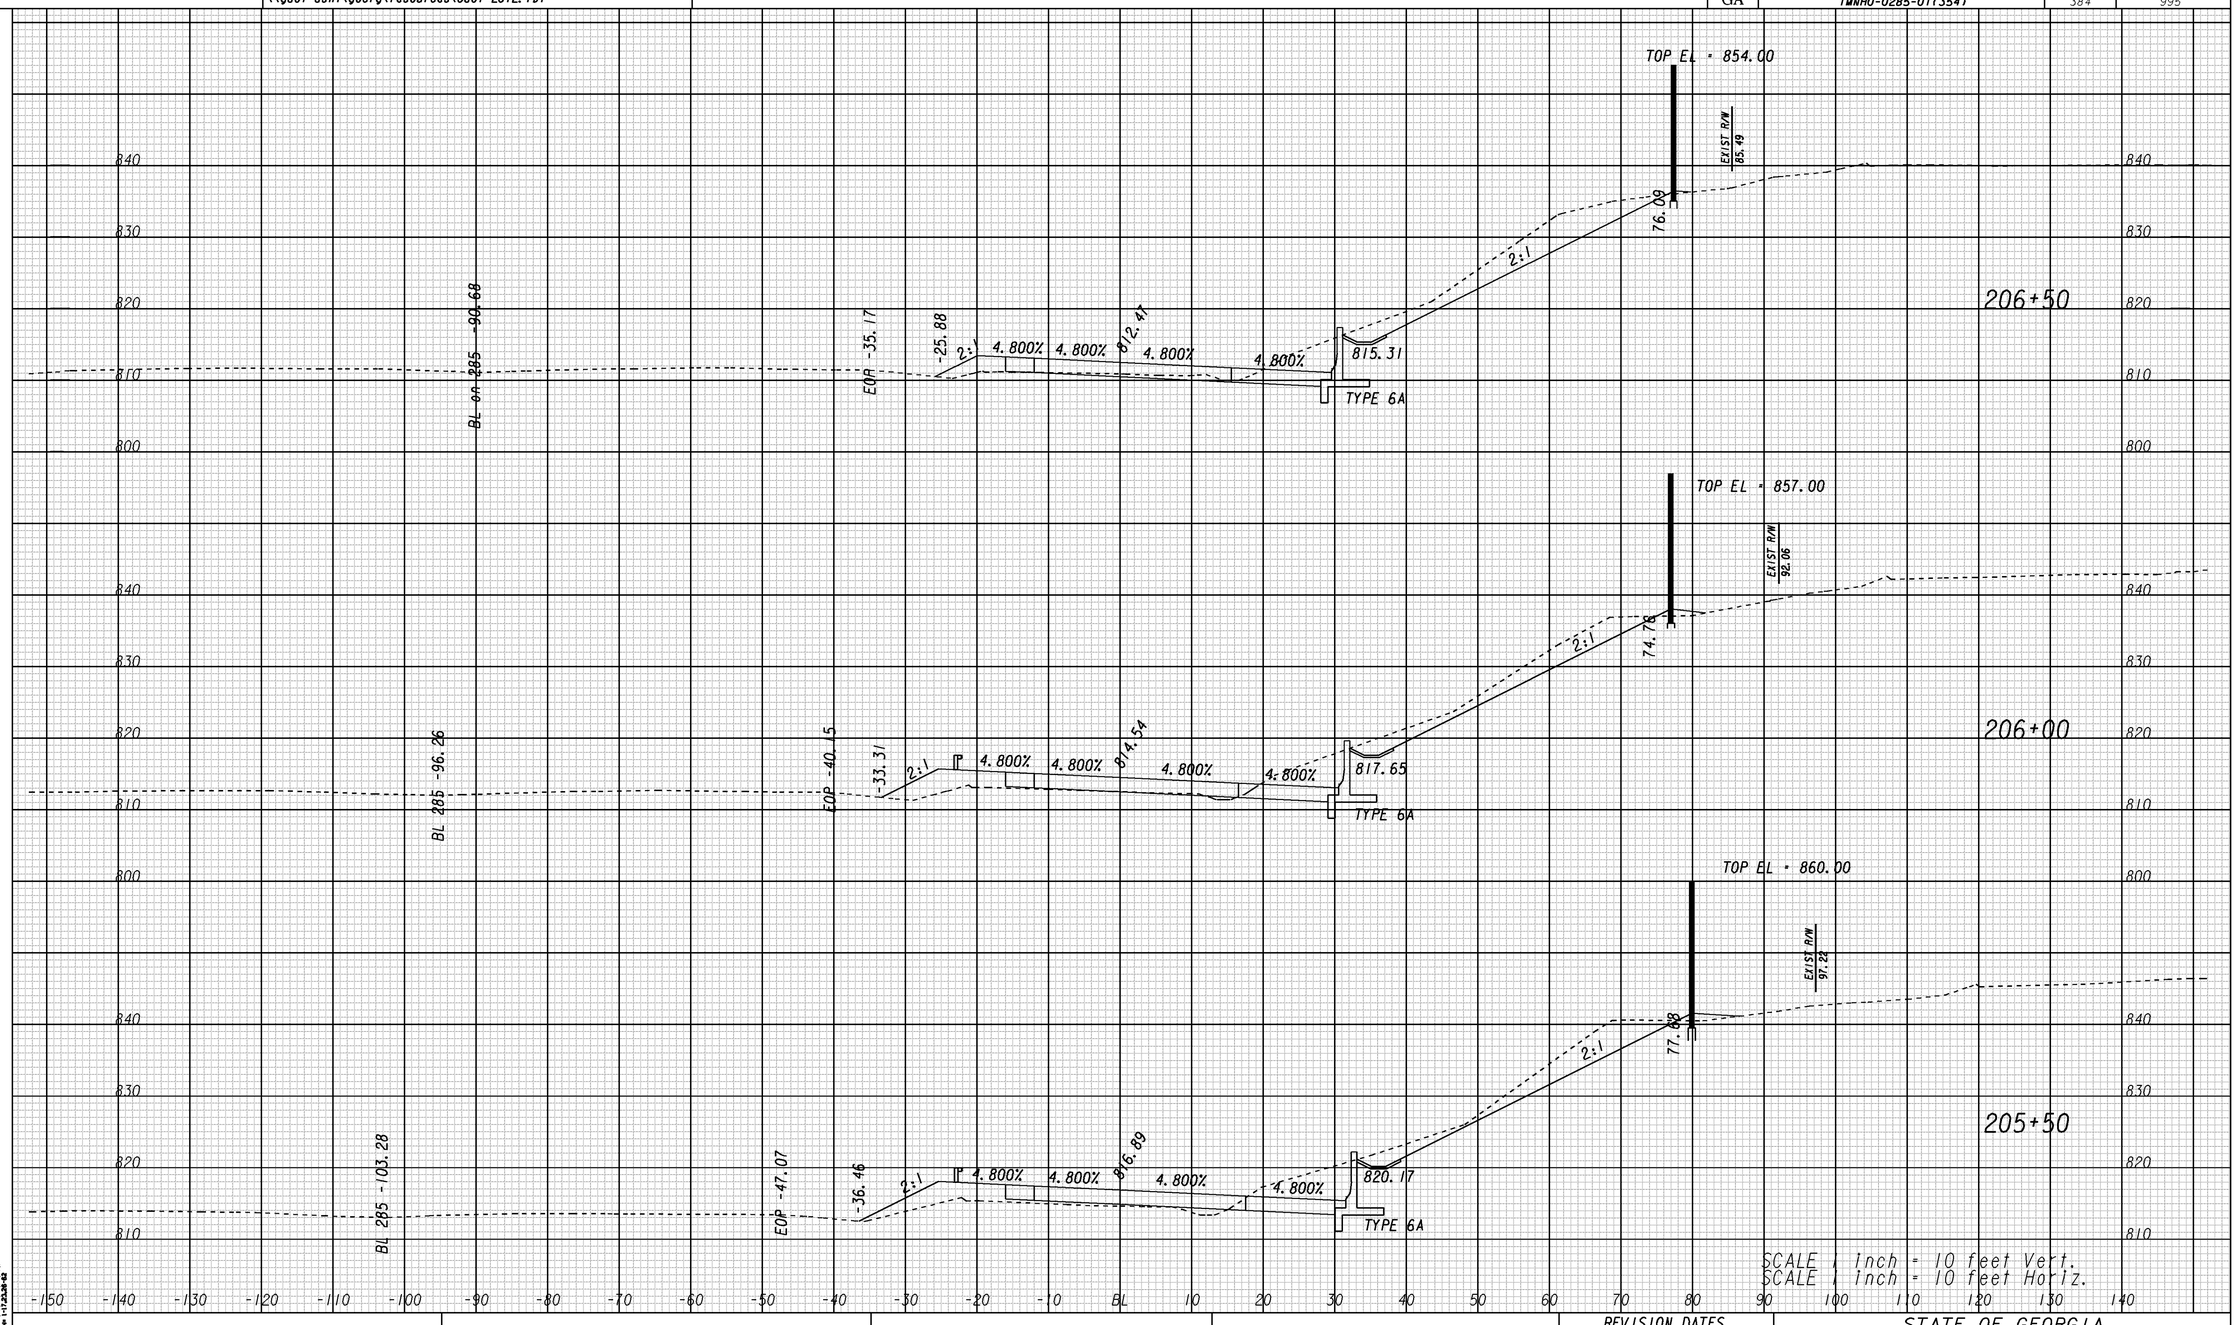

1/5/2009 SUNSEW

GEORGIA
DEPARTMENT OF TRANSPORTATION

REVISION DATES		
8/8/14		

STATE OF GEORGIA
DEPARTMENT OF TRANSPORTATION

OFFICE: ROADWAY DESIGN

CROSS SECTIONS
I-285 EB ENTRANCE RAMP "C"

I-285 AT SR155/FLAT SHOALS
STA. 205+00 TO STA. 206+00

DRAWING No. 23-070

8/21/2014 8:33:07 AM \\GDOT-DSN1\GOPLOT\QCF\QGC.qcf swoods B:\713290\DGN\713290XS_070.prf