8/21/2014 8:33:11 AM \\GDOT-DSN1\GOPLOT\QCF\QGC.qcf swoods B:\713290\DGN\713290XS_071.prf

8/21/2014 swoods	Thu Aug 21 08:33:14 2014	\\gdot-dsn1\gocfg\resources\Gdot-2012.tbl	B:\713290\DGN\713290XS_071.dgn	STATE	PROJECT NUMBER	SHEET NO.	TOTAL SHEETS
				GA	(MNHO-0285-01(354)	385	995

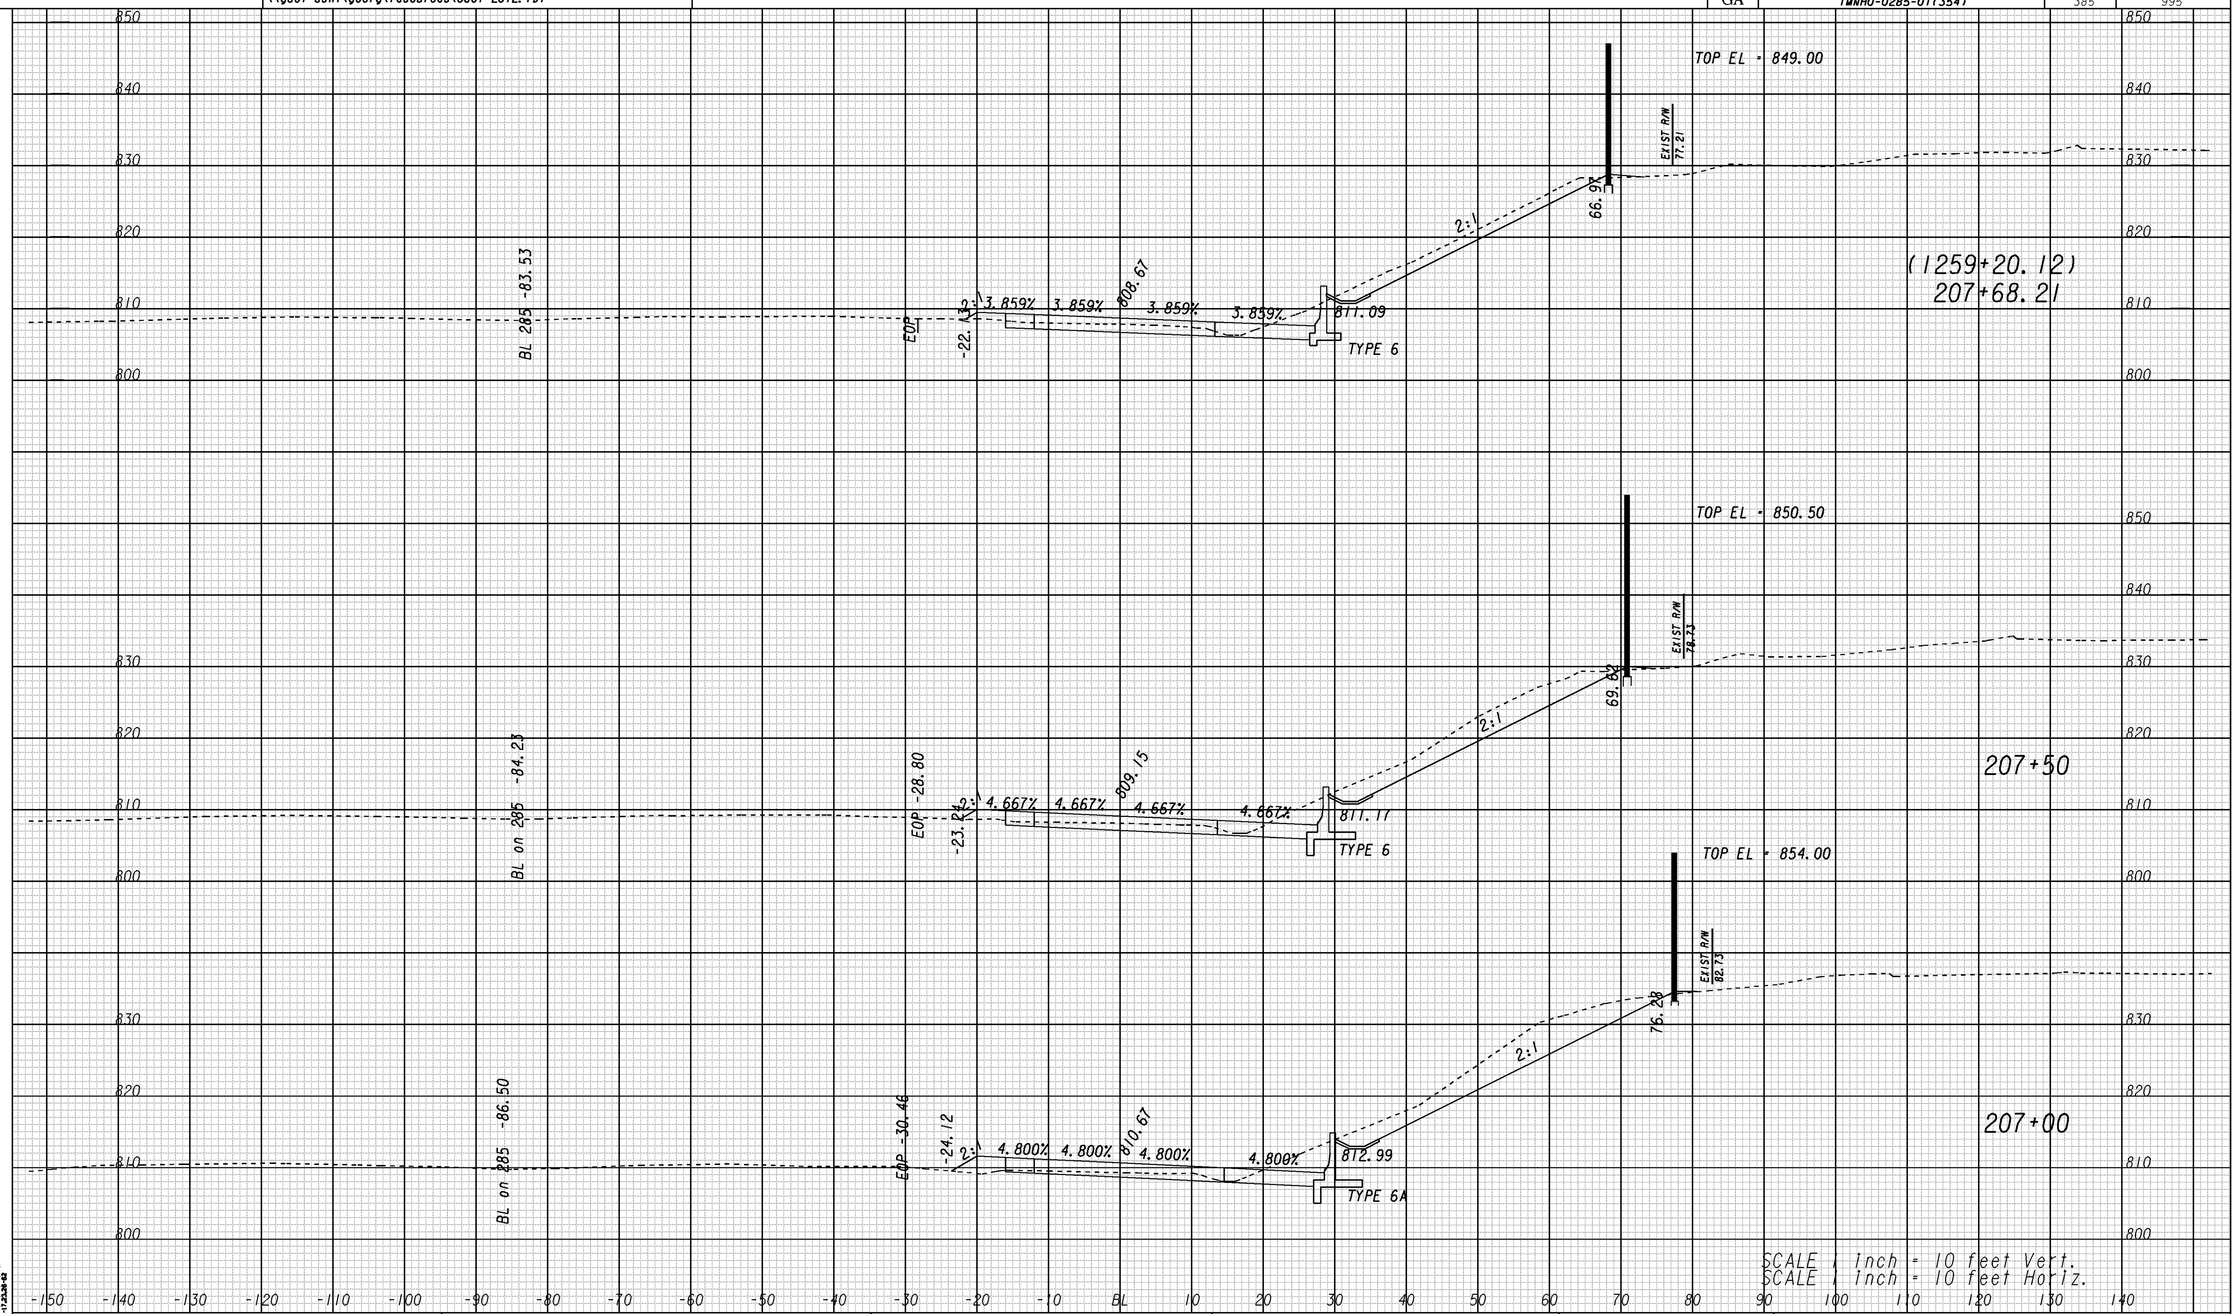

REVISION DATES		
8/8/14		

GEORGIA
DEPARTMENT OF TRANSPORTATION

STATE OF GEORGIA
DEPARTMENT OF TRANSPORTATION
OFFICE: ROADWAY DESIGN

CROSS SECTIONS
I-285 EB ENTRANCE RAMP "C"

I-285 AT SR155/FLAT SHOALS
STA. 206+50 TO STA. 207+50

DRAWING No. 23-071

1/5/2009 SuzSew

8/21/2014 8:33:11 AM \\GDOT-DSN1\GOPLOT\QCF\QGC.qcf swoods B:\713290\DGN\713290XS_071.prf