| 8/21/2014 | Thu Aug 21 08:33:20 2014 | \\gdot-dsni\gocfg\resources\Gdot-2012.tbl | B:\713290\DGN\713290XS_073.dgn |
|---|---|---|---|
| swoods | | | |

| STATE | PROJECT NUMBER | SHEET NO. | TOTAL SHEETS |
|---|---|---|---|
| GA | (MNHO-0285-01(354)) | 387 | 995 |

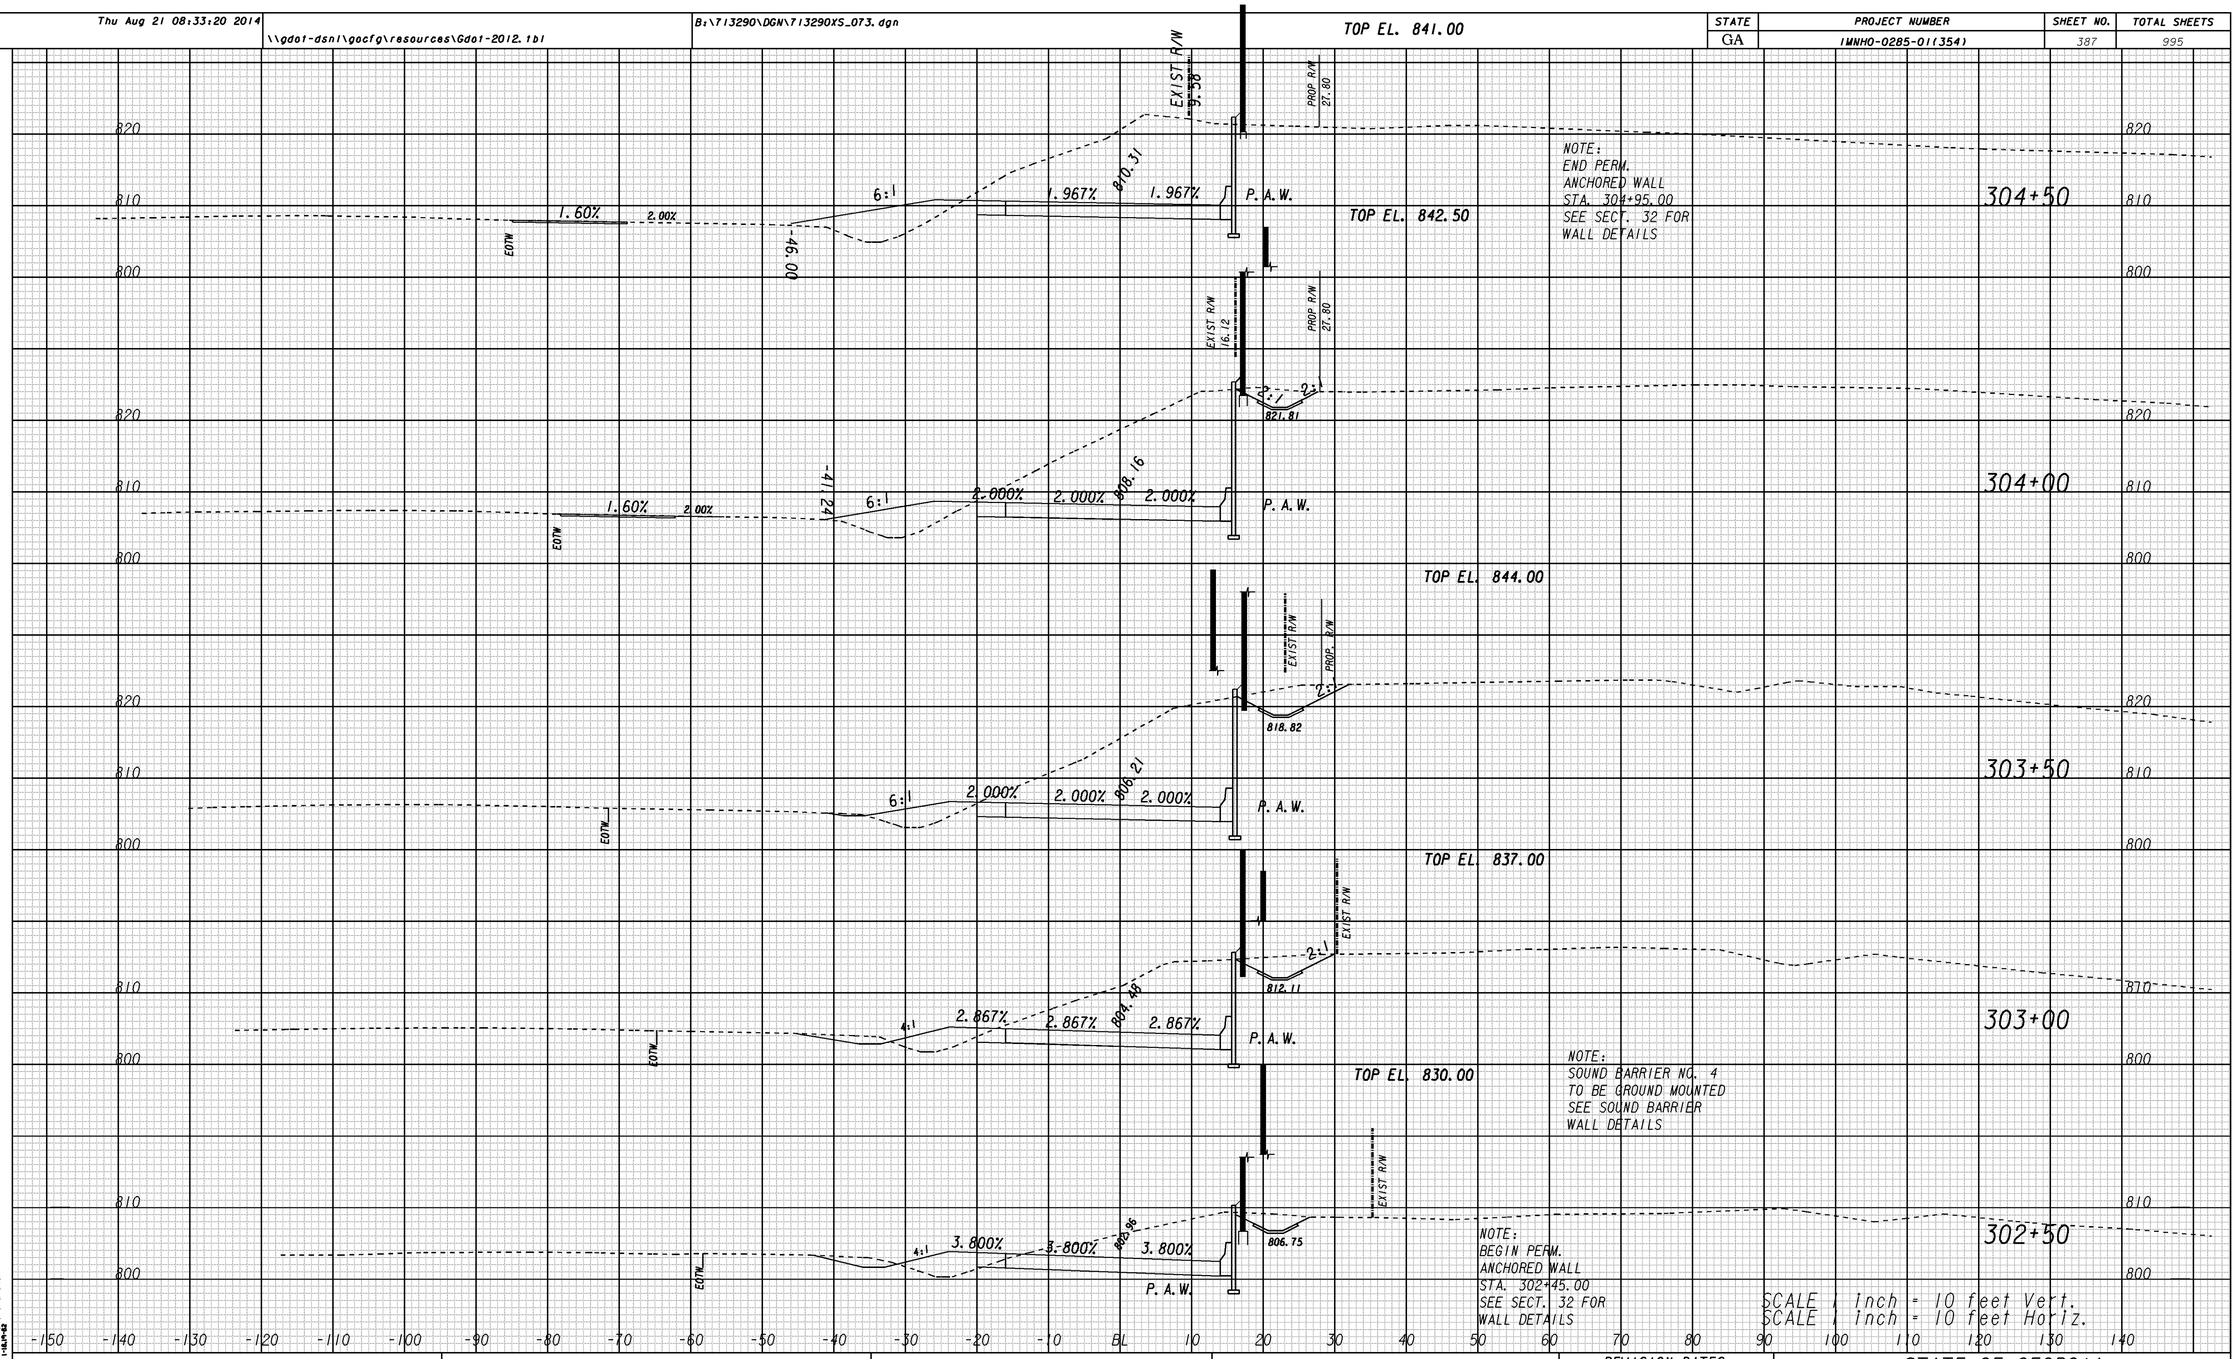


D

**GEORGIA**
**DEPARTMENT OF TRANSPORTATION**

| REVISION DATES | | |
|---|---|---|
| 8/8/14 | | |
| | | |
| | | |
| | | |
| | | |
| | | |

STATE OF GEORGIA
DEPARTMENT OF TRANSPORTATION

OFFICE: ROADWAY DESIGN

CROSS SECTIONS
**I-285 WB EXIT RAMP "D"**
I-285 AT SR155/FLAT SHOALS
STA. 302+50 TO STA. 304+50

DRAWING No. 23-073

1/5/2009 SUzSEW