8/21/2014 Thu Aug 21 08:33:21 2014 swoods	\\gdot-dsni\gocfg\resources\Gdot-2012.tbl	B:\713290\DGN\713290XS_074.dgn	STATE	PROJECT NUMBER	SHEET NO.	TOTAL SHEETS
			GA	(MNHO-0285-01(354)	388	995

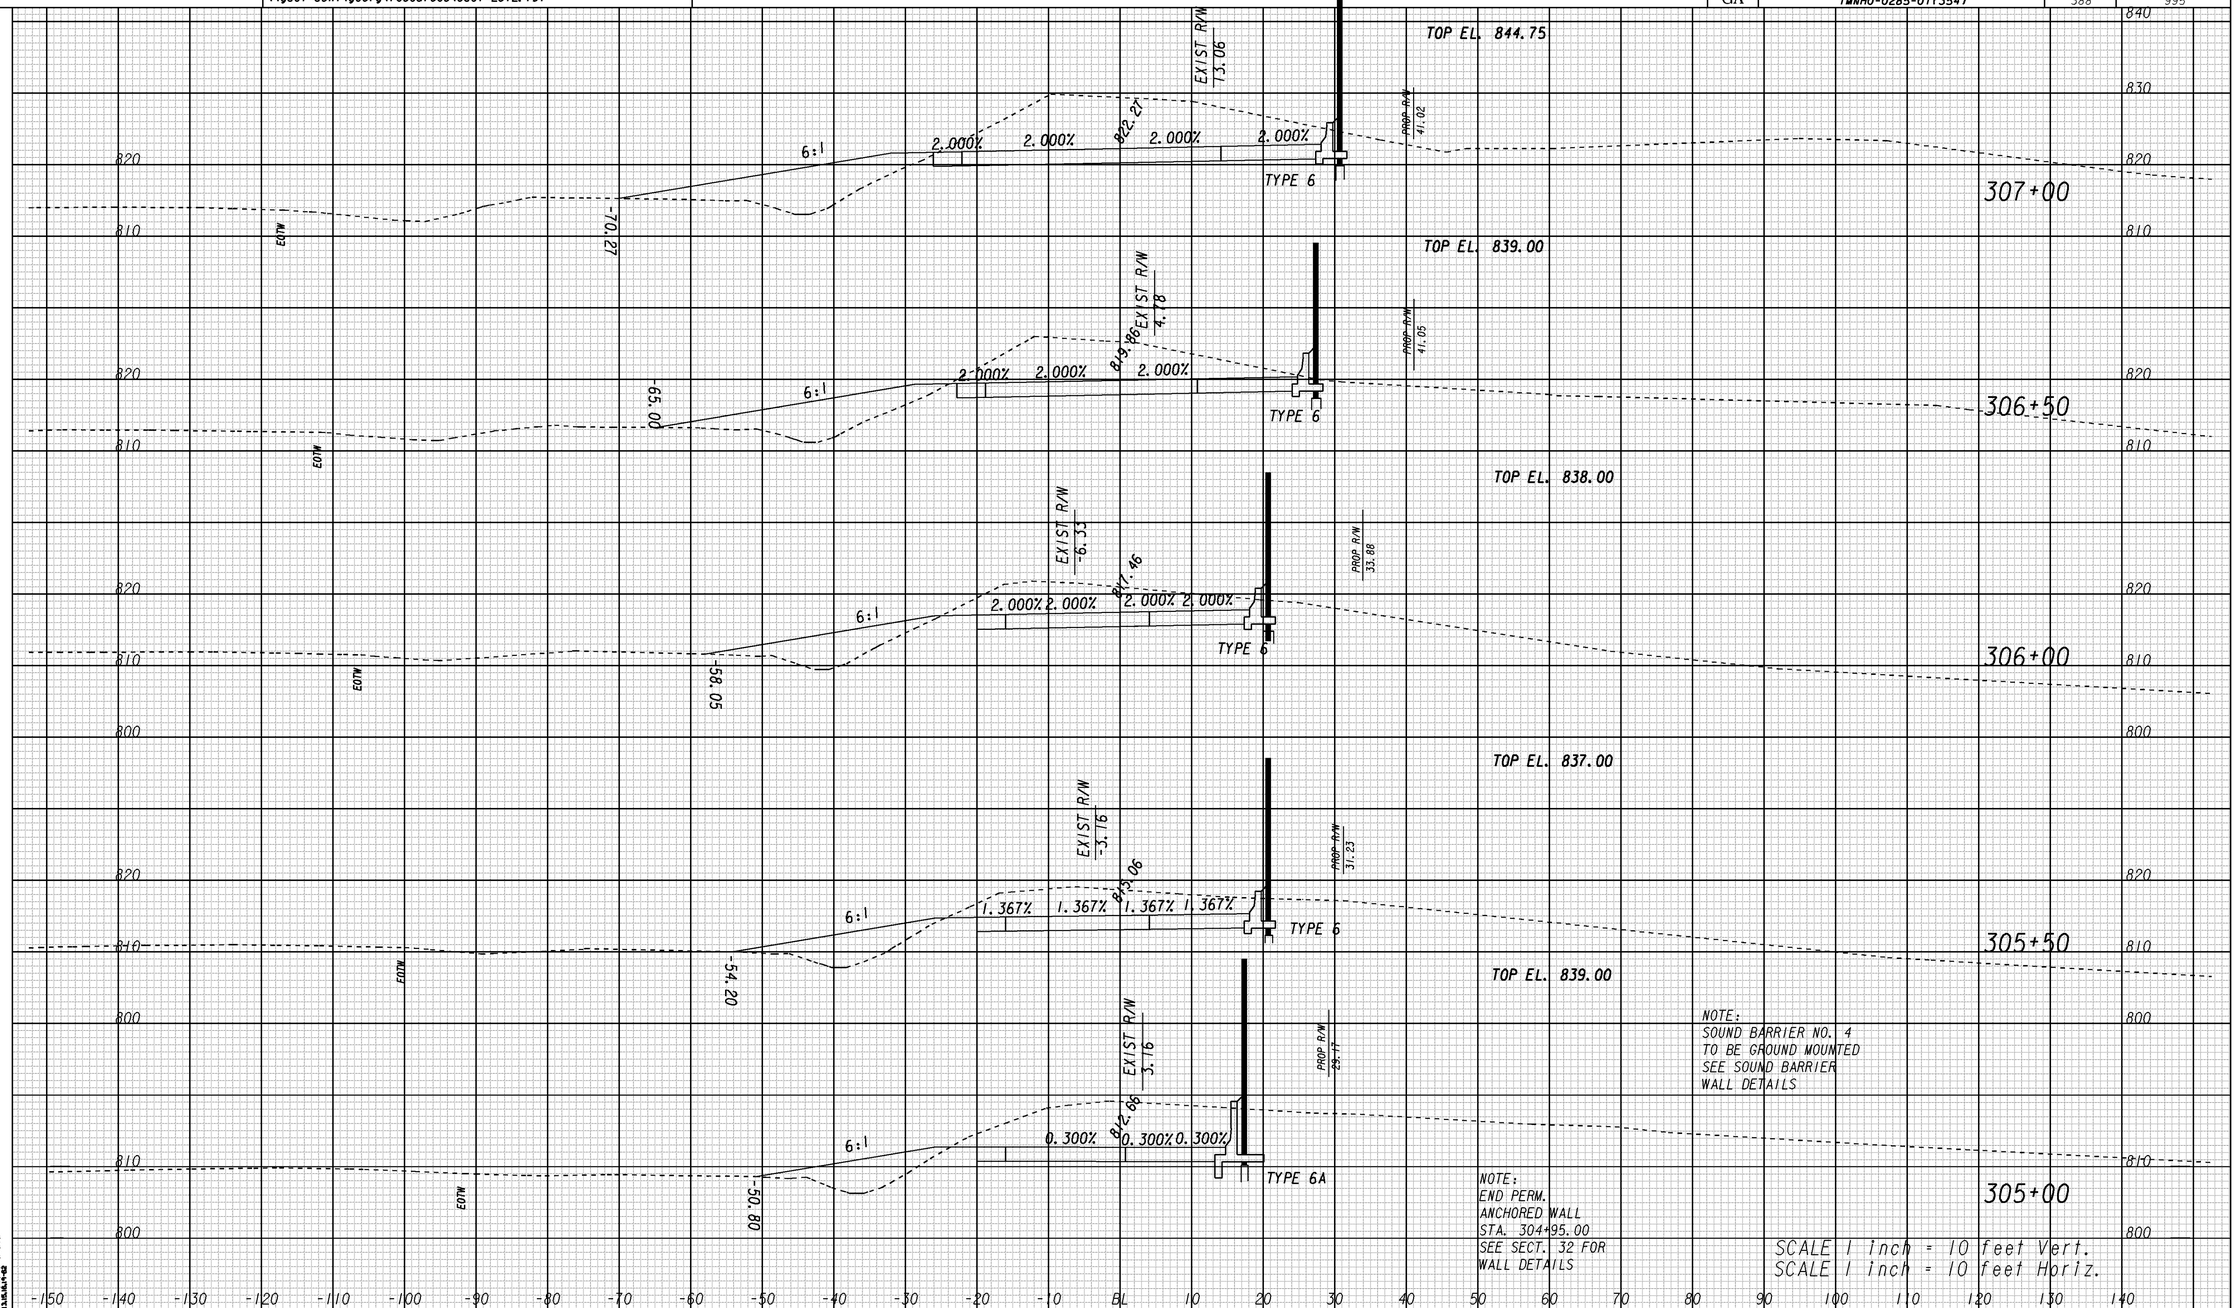

D

GEORGIA
DEPARTMENT OF TRANSPORTATION

REVISION DATES		
8/8/14		

STATE OF GEORGIA
DEPARTMENT OF TRANSPORTATION

OFFICE: ROADWAY DESIGN

CROSS SECTIONS
I-285 WB EXIT RAMP "D"
I-285 AT SR155/FLAT SHOALS
STA. 305+00 TO STA. 307+00

DRAWING No. 23-074

1/5/2009 SUIZSEW