5/8/2014 5:56:33 AM \\GDOT-DSN1\GOPLOT\OCF\OGC.gcf pmagoon M:\713290\DGN\713290XS_083.prf

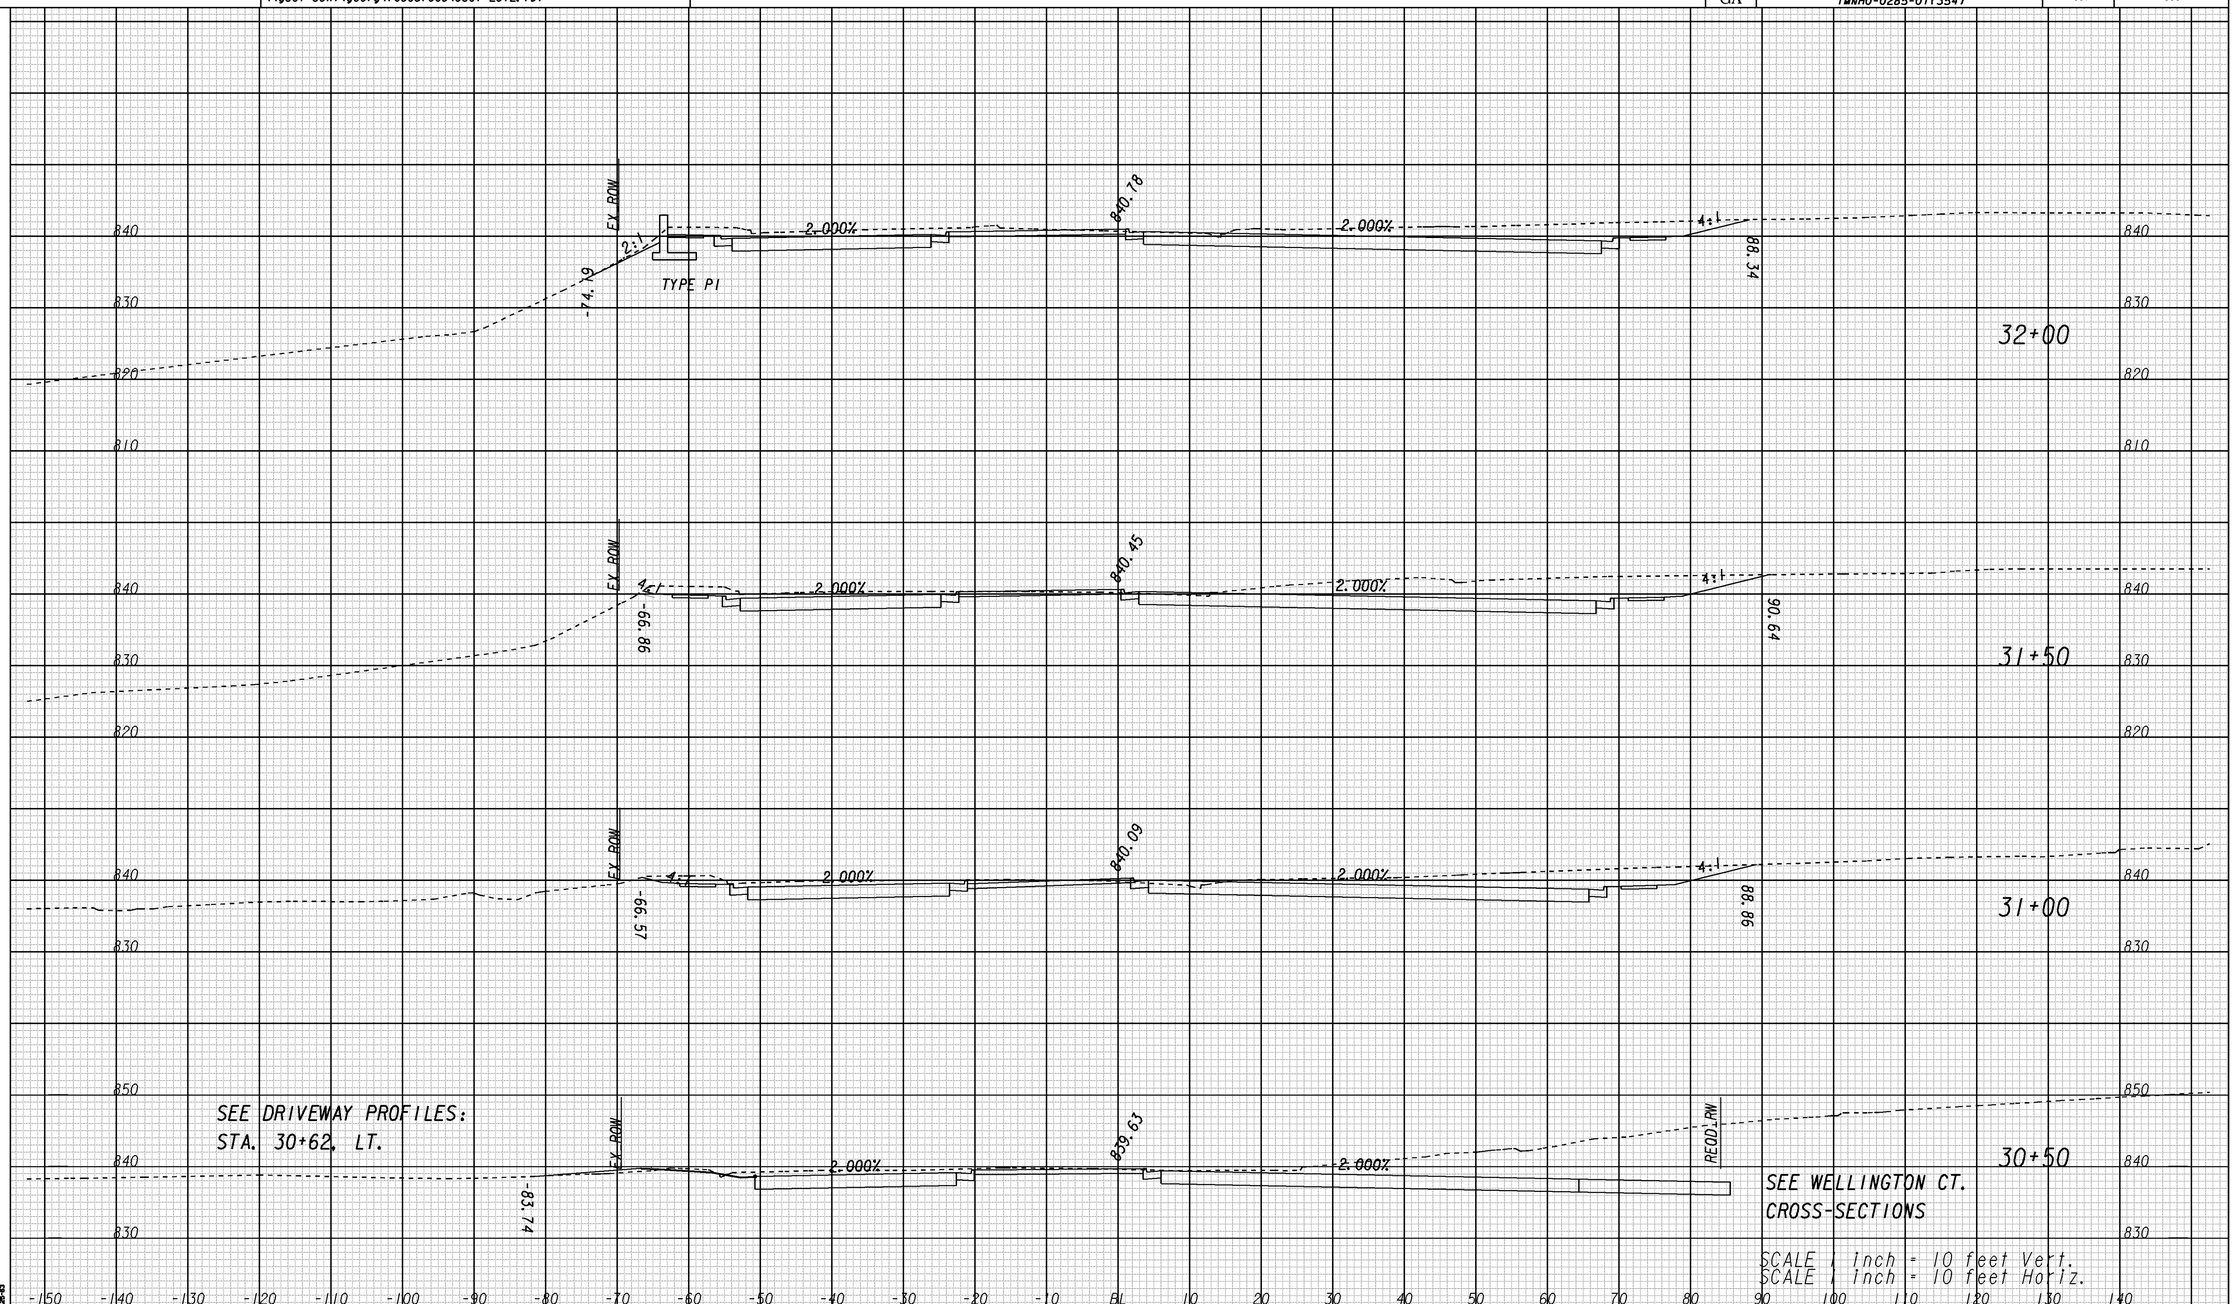

SR 155

GEORGIA
DEPARTMENT OF TRANSPORTATION

REVISION DATES		

STATE OF GEORGIA
DEPARTMENT OF TRANSPORTATION

OFFICE: ROADWAY DESIGN

CROSS SECTIONS
SR 155 / FLAT SHOALS PKWY

I-285 AT SR155/FLAT SHOALS
STA. 30+50 TO STA. 23+00

DRAWING No. 23-083

1/5/2009 SUZSEW

5/8/2014 5:56:33 AM \\GDOT-DSN1\GOPLOT\OCF\OGC.gcf pmagoon M:\713290\DGN\713290XS_083.prf