5/8/2014 Thu May 08 05:56:29 2014 pmagoon	\\gdot-dsn1\gocfg\resources\Gdot-2012.tbl	M:\713290\DGN\713290XS_086.dgn	STATE	PROJECT NUMBER	SHEET NO.	TOTAL SHEETS
			GA	IMNHO-0285-01(354)	400	995

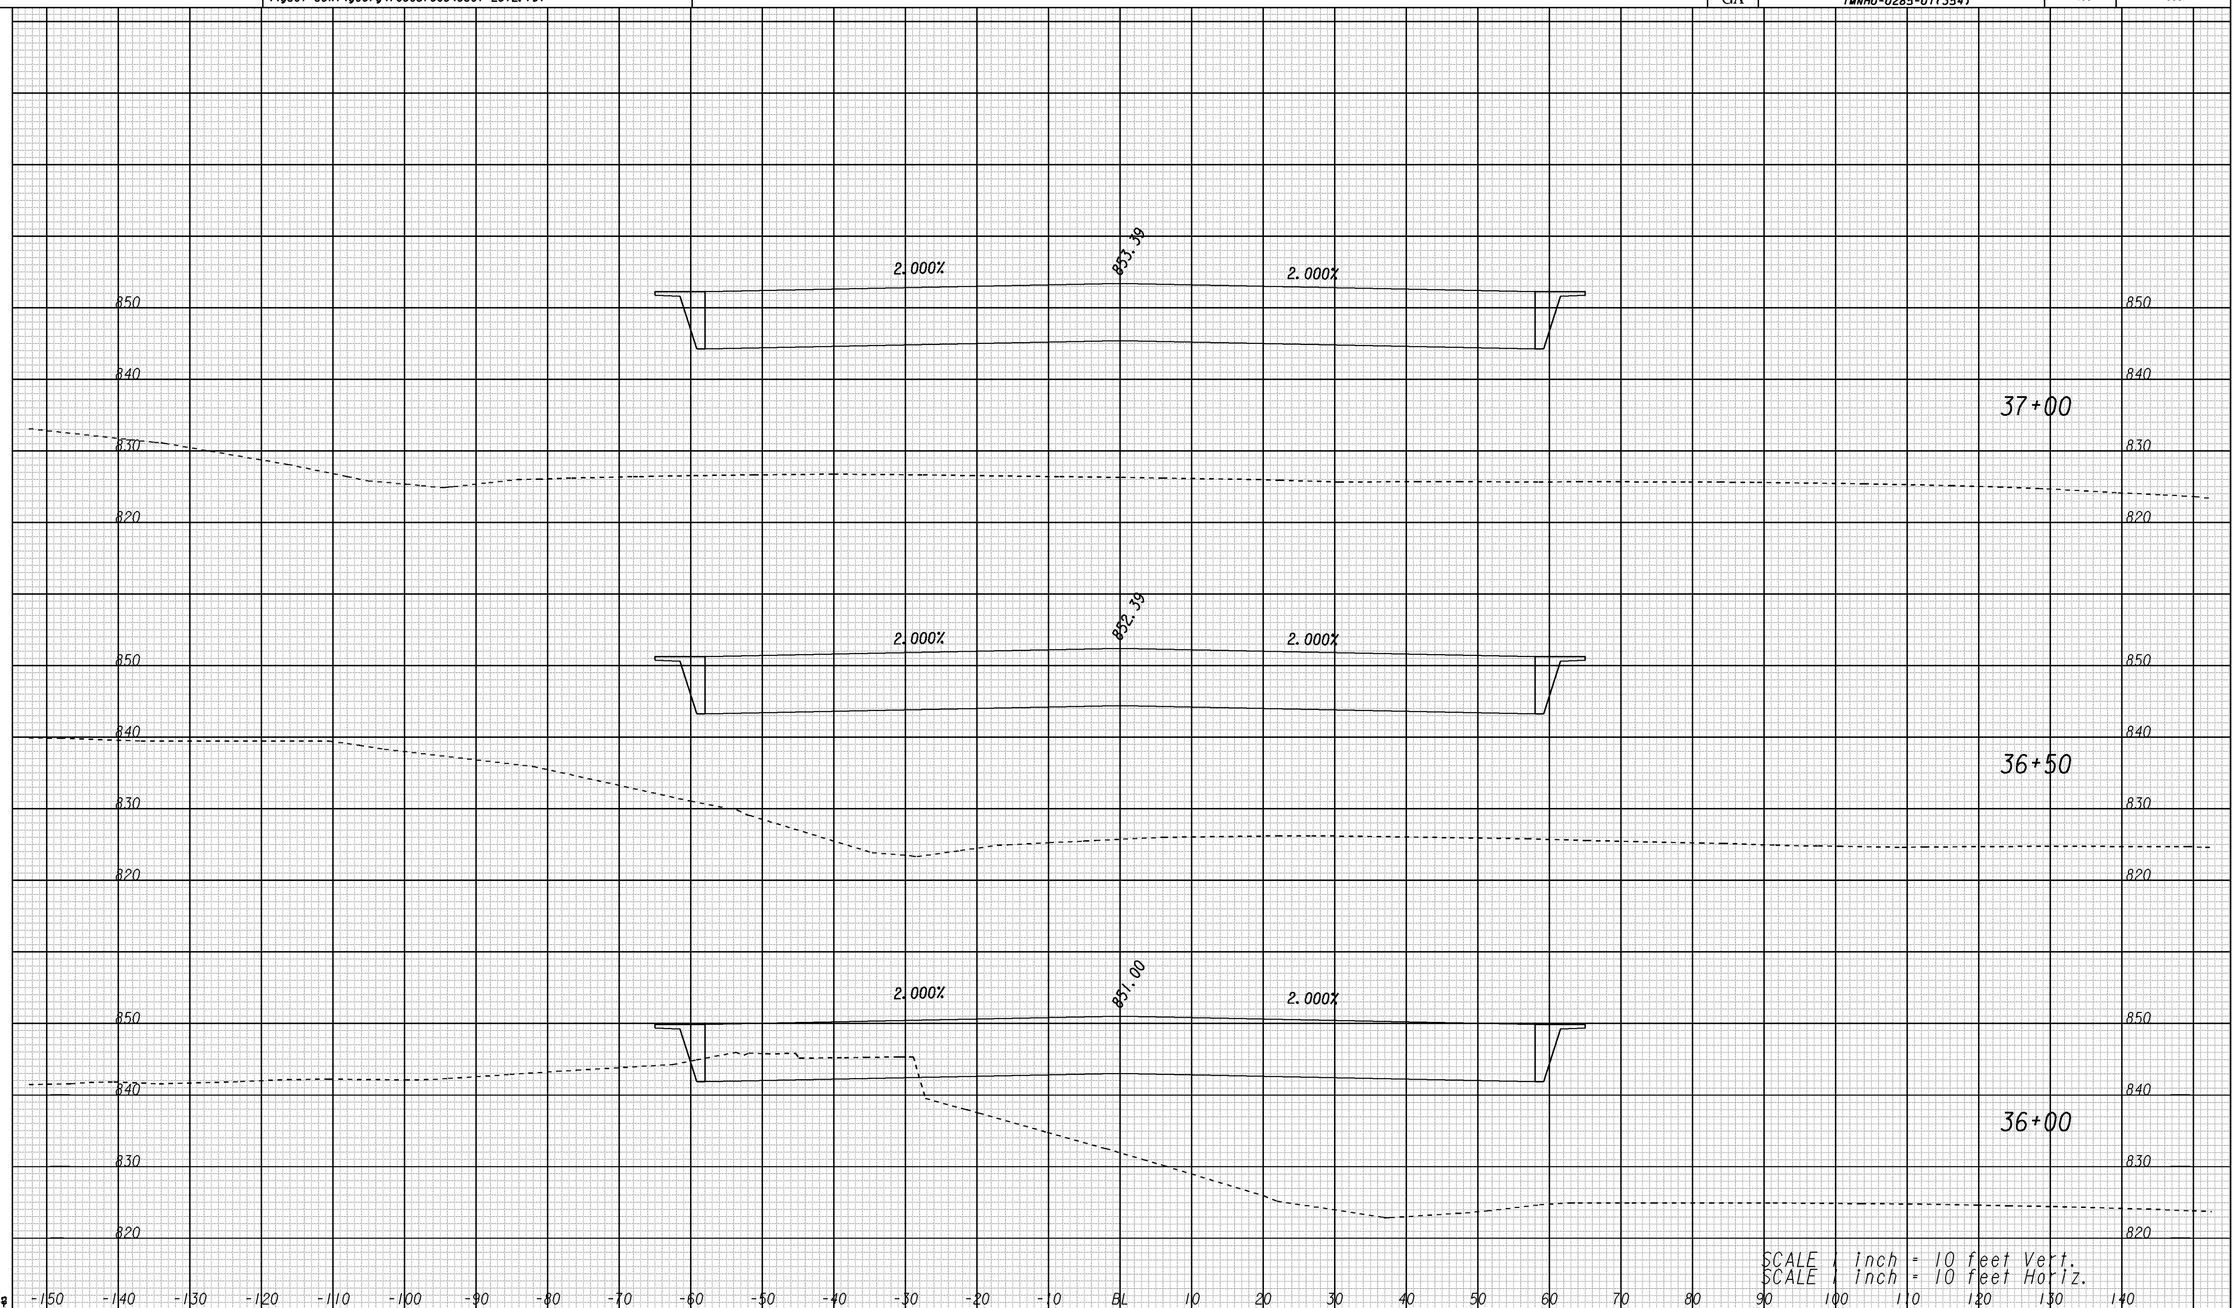

SR 155

GEORGIA
DEPARTMENT OF TRANSPORTATION

REVISION DATES		

STATE OF GEORGIA
DEPARTMENT OF TRANSPORTATION

OFFICE: ROADWAY DESIGN

CROSS SECTIONS
SR 155 / FLAT SHOALS PKWY
I-285 AT SR155/FLAT SHOALS
STA. 36+00 TO STA. 37+00

DRAWING No. 23-086

1/5/2009 SUZSEW