5/8/2014 5:56:25 AM \\GDOT-DSN1\GOPLOT\OCF\OGC.gcf pmagoon M:\713290\DGN\713290XS_087.prf

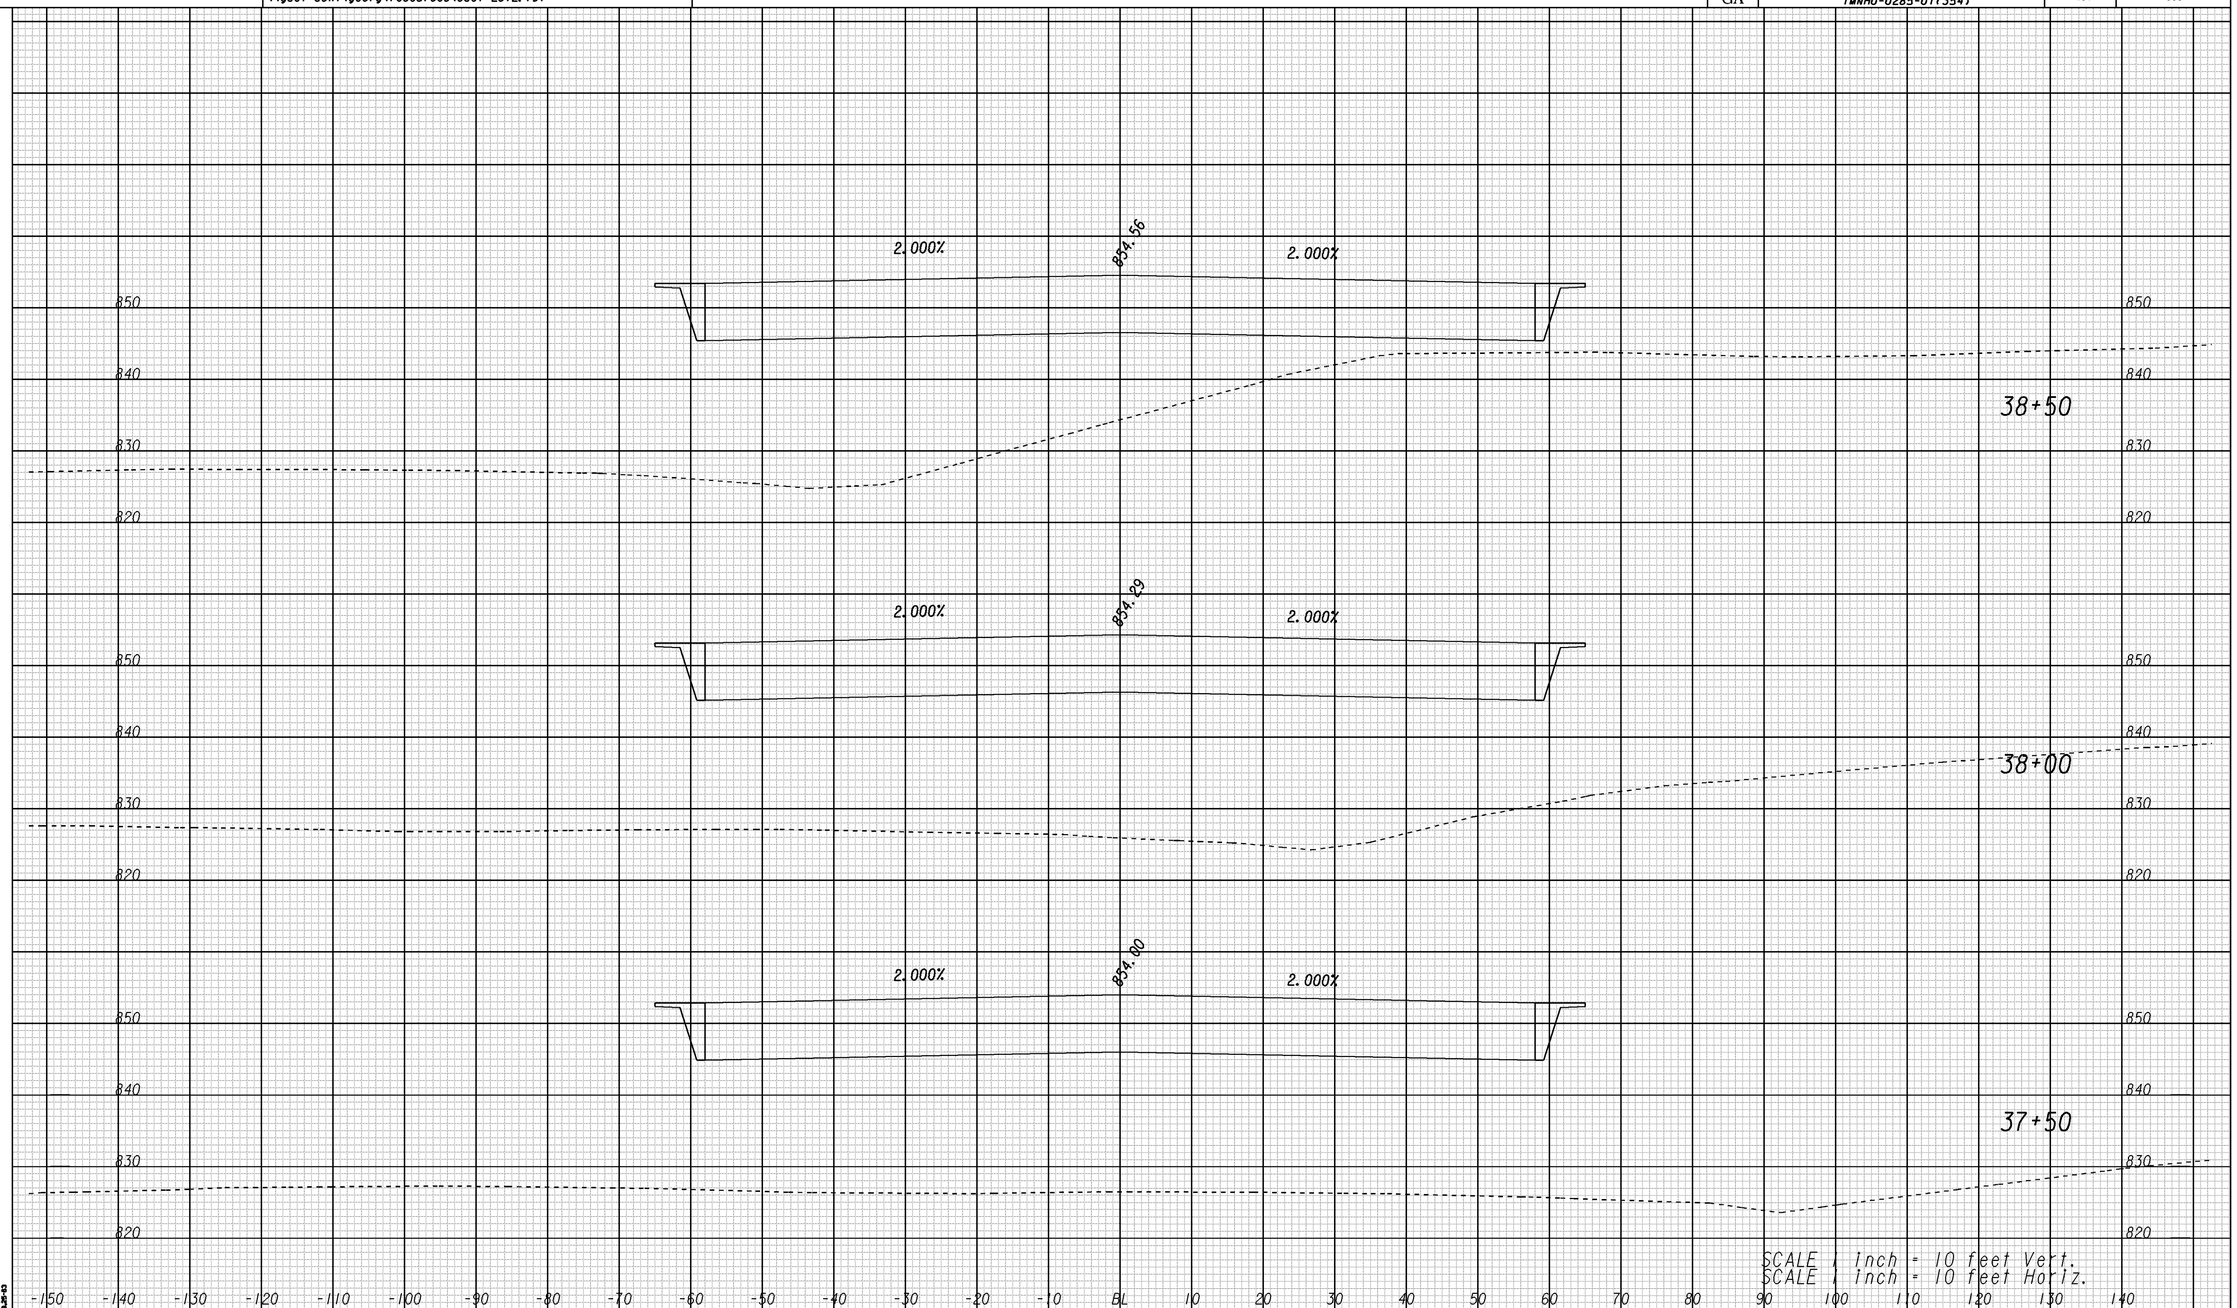

SR 155

GEORGIA
DEPARTMENT OF TRANSPORTATION

REVISION DATES		

STATE OF GEORGIA
DEPARTMENT OF TRANSPORTATION

OFFICE: ROADWAY DESIGN

CROSS SECTIONS
SR 155 / FLAT SHOALS PKWY

I-285 AT SR155/FLAT SHOALS
STA. 37+50 TO STA. 38+50

DRAWING No. 23-087

1/5/2009 SUZSEW

5/8/2014 5:56:25 AM \\GDOT-DSN1\GOPLOT\OCF\OGC.gcf pmagoon M:\713290\DGN\713290XS_087.prf