5/8/2014	Thu May 08 05:56:25 2014	\\gdot-dsni\gocfg\resources\Gdot-2012.tbl	M:\713290\DGN\713290XS_088.dgn	STATE	PROJECT NUMBER	SHEET NO.	TOTAL SHEETS
pmagoon				GA	IMNHO-0285-01(354)	402	995

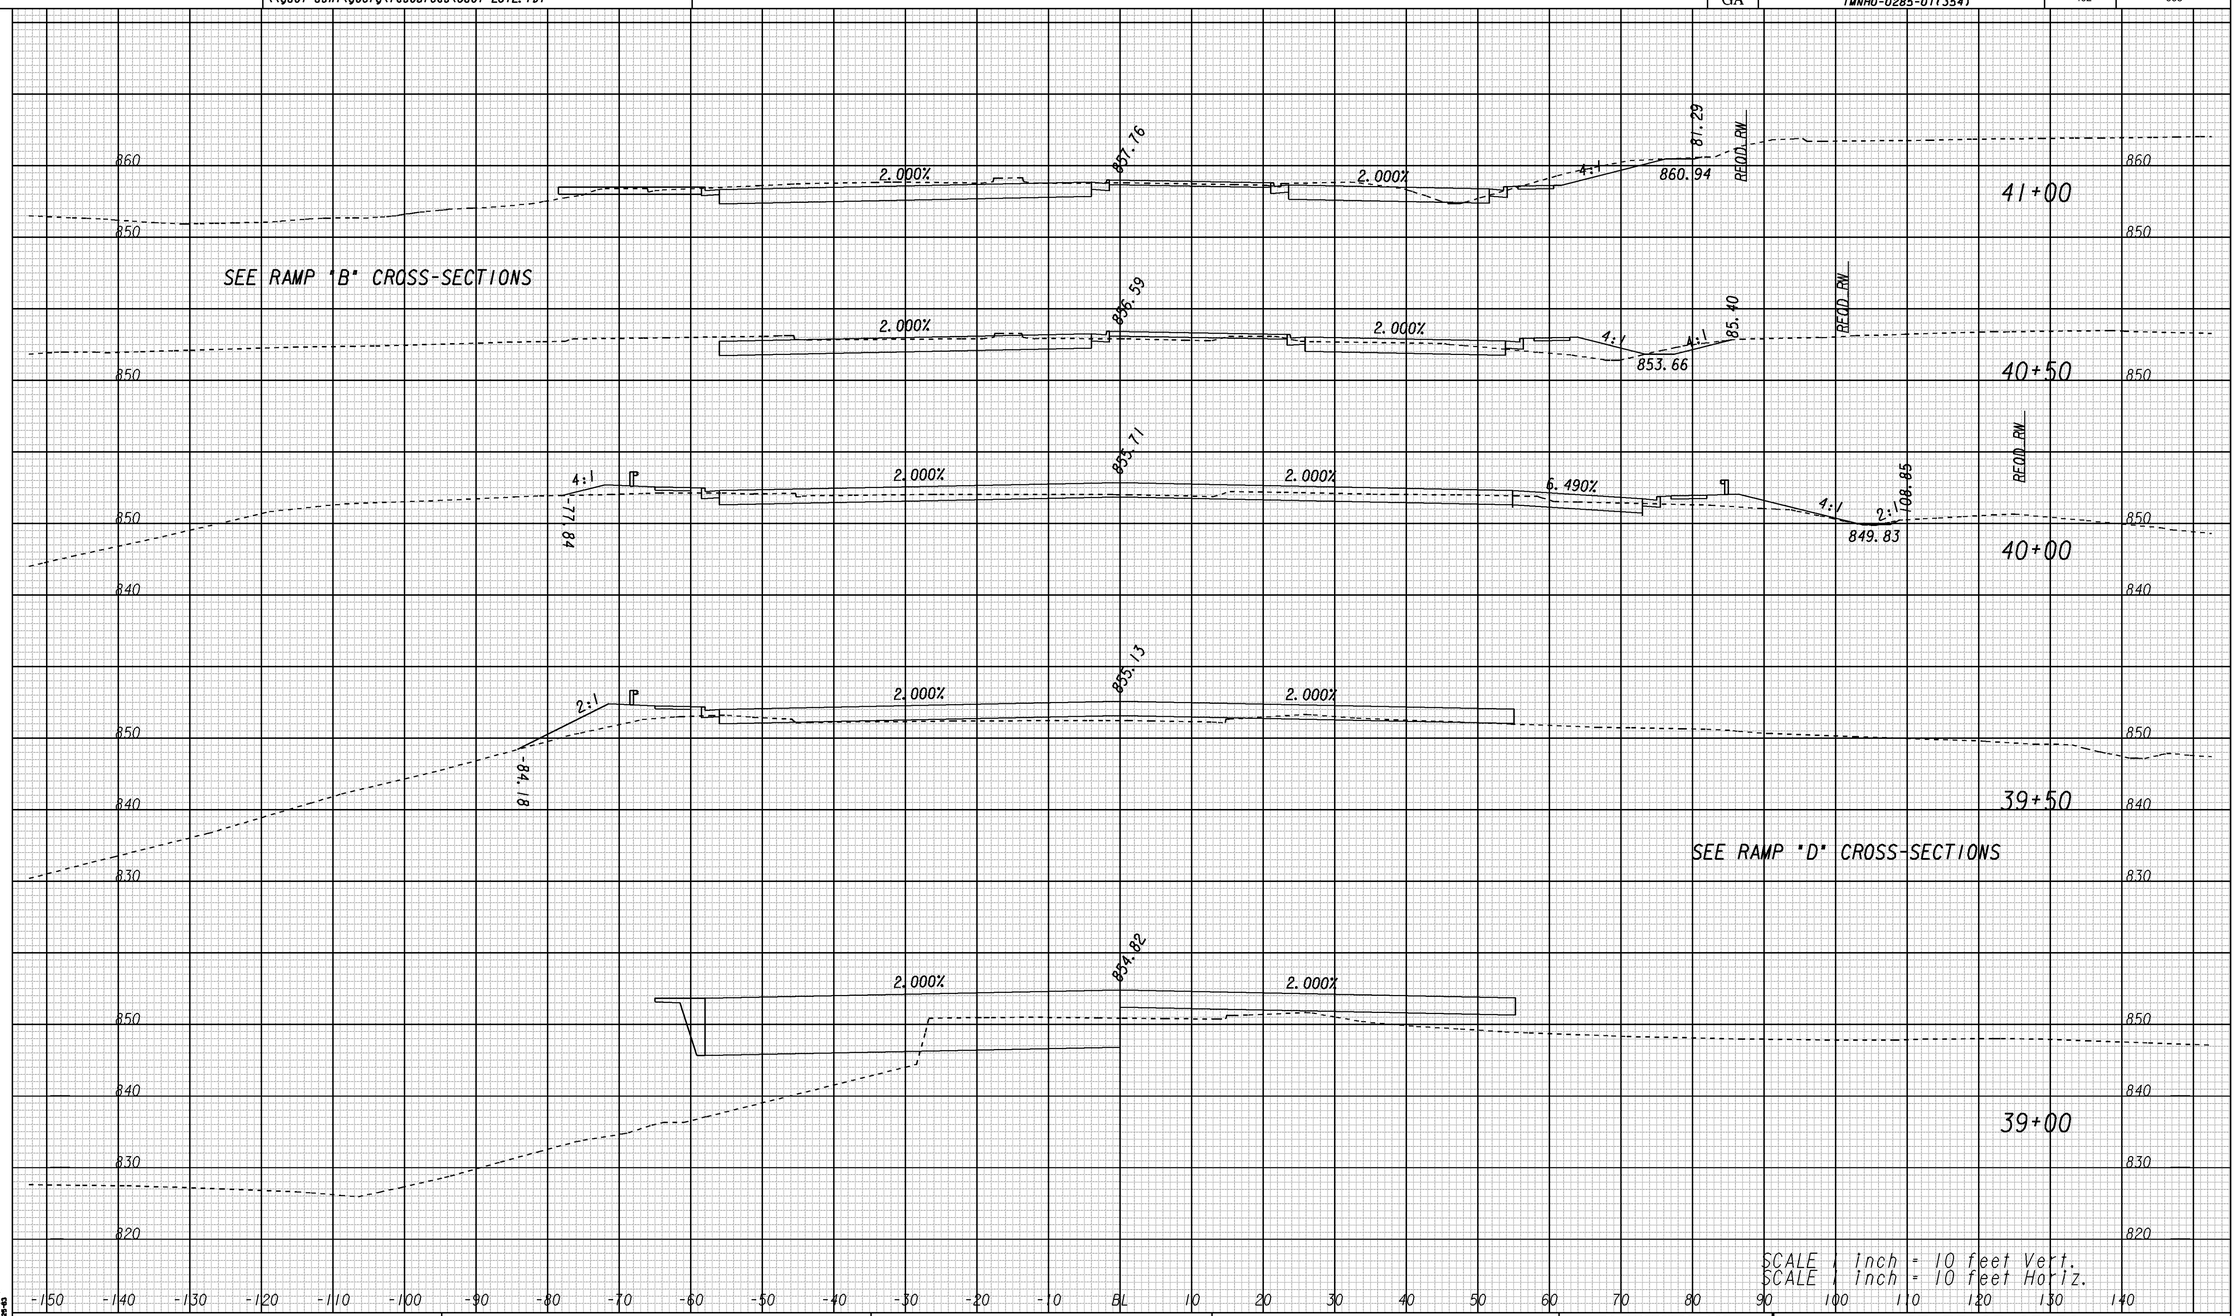

SR 155

GEORGIA
DEPARTMENT OF TRANSPORTATION

REVISION DATES		

STATE OF GEORGIA
DEPARTMENT OF TRANSPORTATION

OFFICE: ROADWAY DESIGN

CROSS SECTIONS
SR 155 / FLAT SHOALS PKWY
I-285 AT SR155/FLAT SHOALS
STA. 39+00 TO STA. 41+00

DRAWING No. 23-088

1/5/2009 SUYSEW