5/8/2014 5:56:21 AM \\GDOT-DSNI\GOPLOT\QCF\QGC.qcf pmagoon M:\713290\DGN\713290XS_089.prf

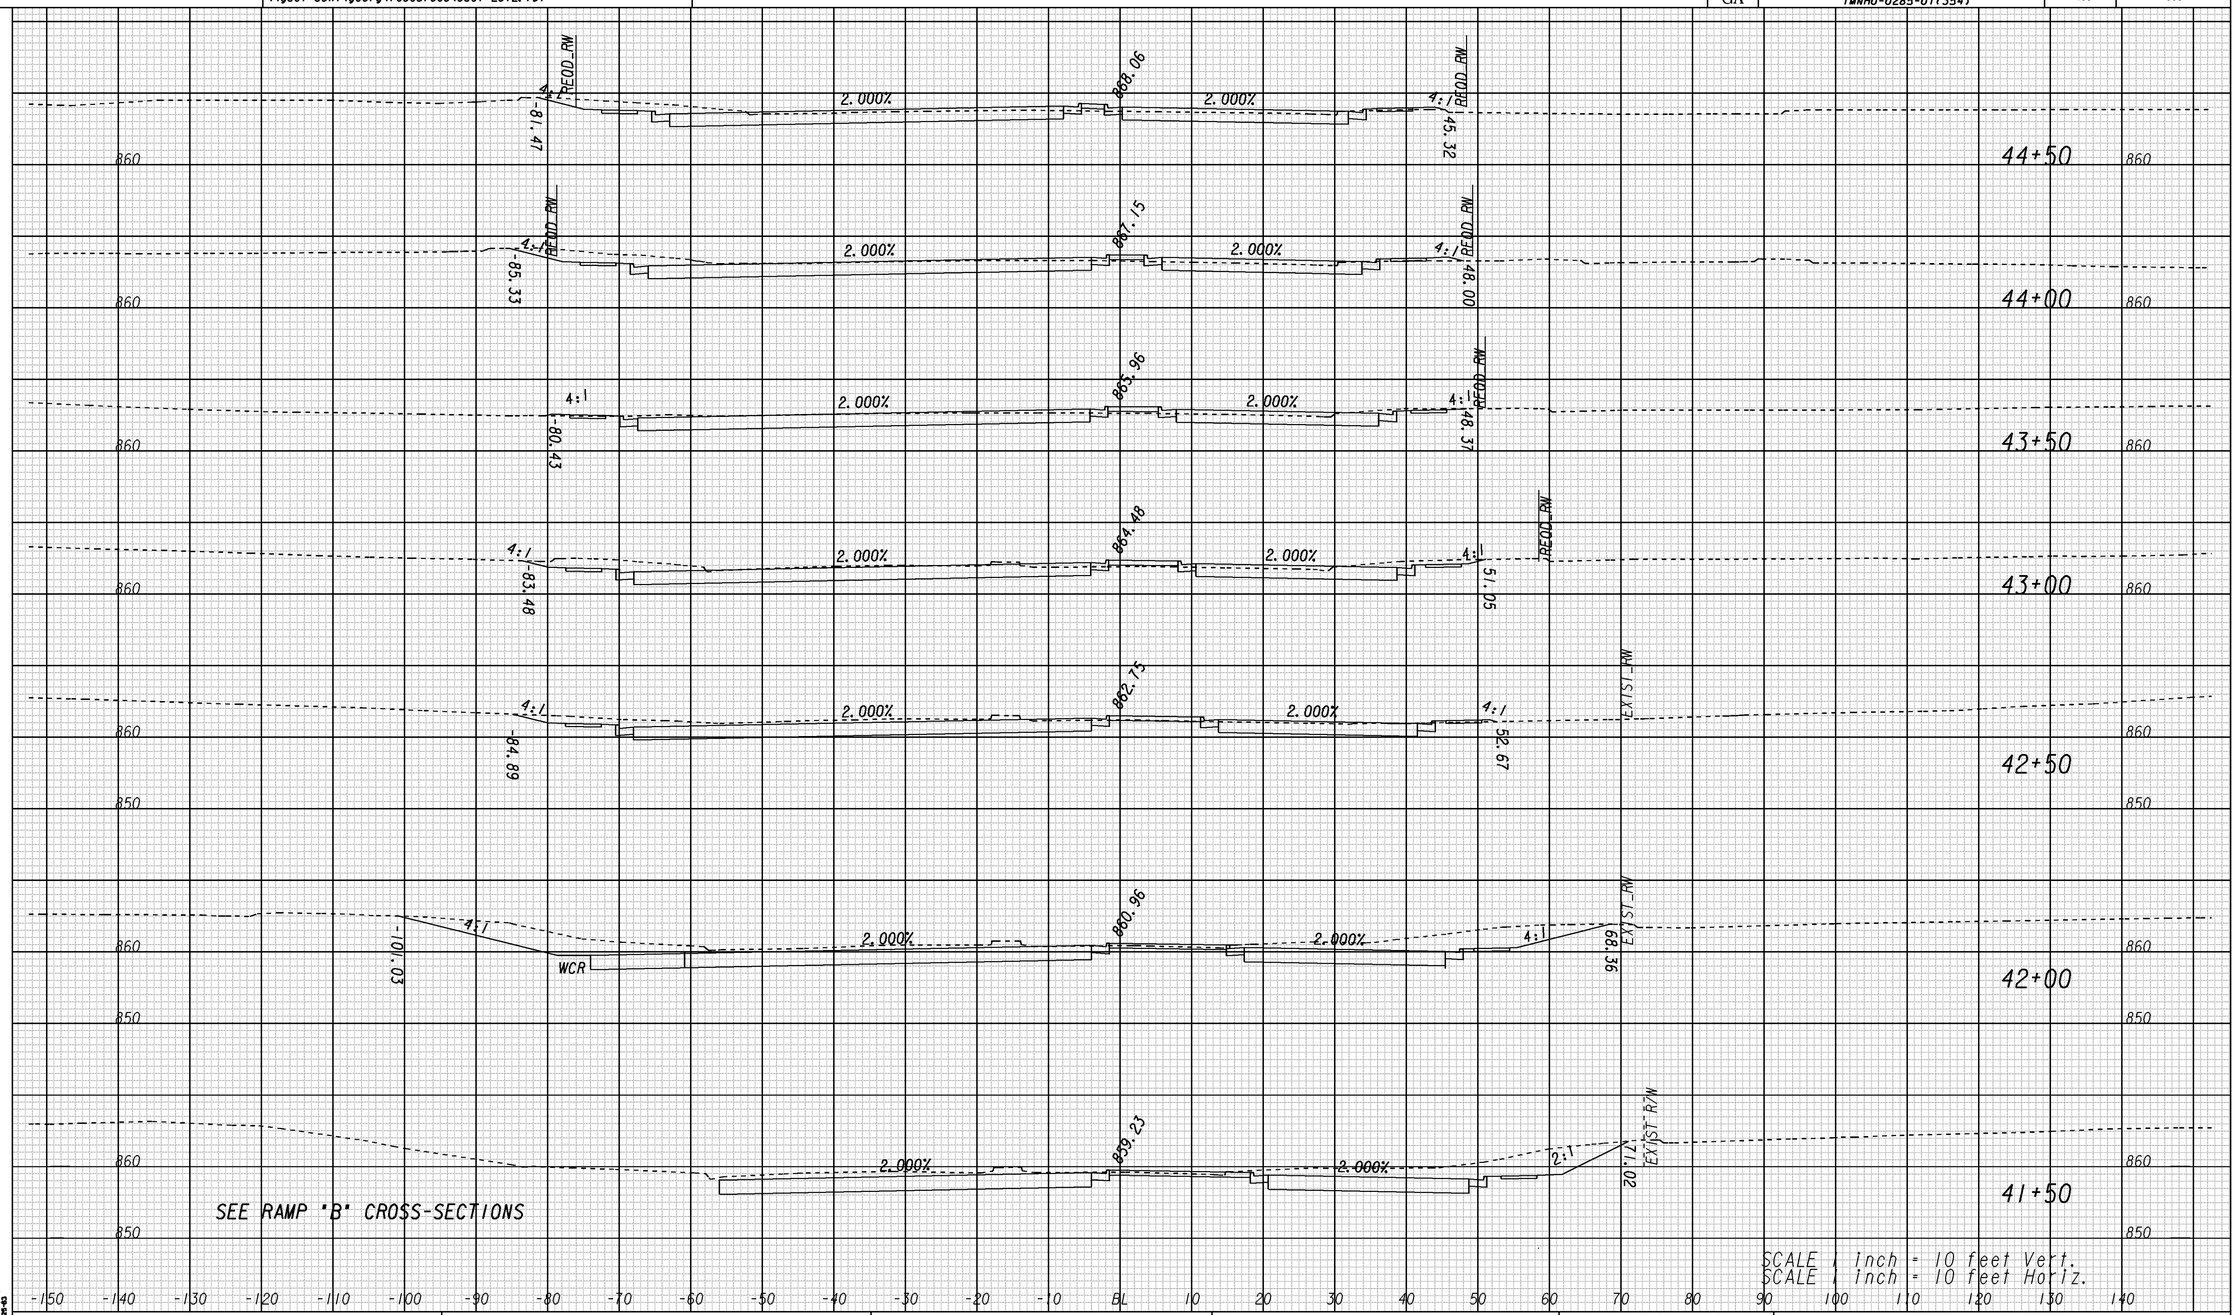

SR 155

GEORGIA
DEPARTMENT OF TRANSPORTATION

REVISION DATES		

STATE OF GEORGIA
DEPARTMENT OF TRANSPORTATION

OFFICE: ROADWAY DESIGN

CROSS SECTIONS
SR 155 / FLAT SHOALS PKWY

I-285 AT SR155/FLAT SHOALS
STA. 41+50 TO STA. 44+50

DRAWING No. 23-089

1/5/2009 SUYSEW

5/8/2014 5:56:21 AM \\GDOT-DSNI\GOPLOT\QCF\QGC.qcf pmagoon M:\713290\DGN\713290XS_089.prf