5/8/2014 5:56:19 AM \\GDOT-DSN1\GOPLOT\QCF\QGC.qcf pmagoon M:\713290\DGN\713290XS_090.prf

5/8/2014	Thu May 08 05:56:21 2014	\\gdot-dsn1\gocfg\resources\Gdot-2012.tbl	M:\713290\DGN\713290XS_090.dgn	STATE	PROJECT NUMBER	SHEET NO.	TOTAL SHEETS
pmagoon				GA	IMNHO-0285-01(354)	404	995

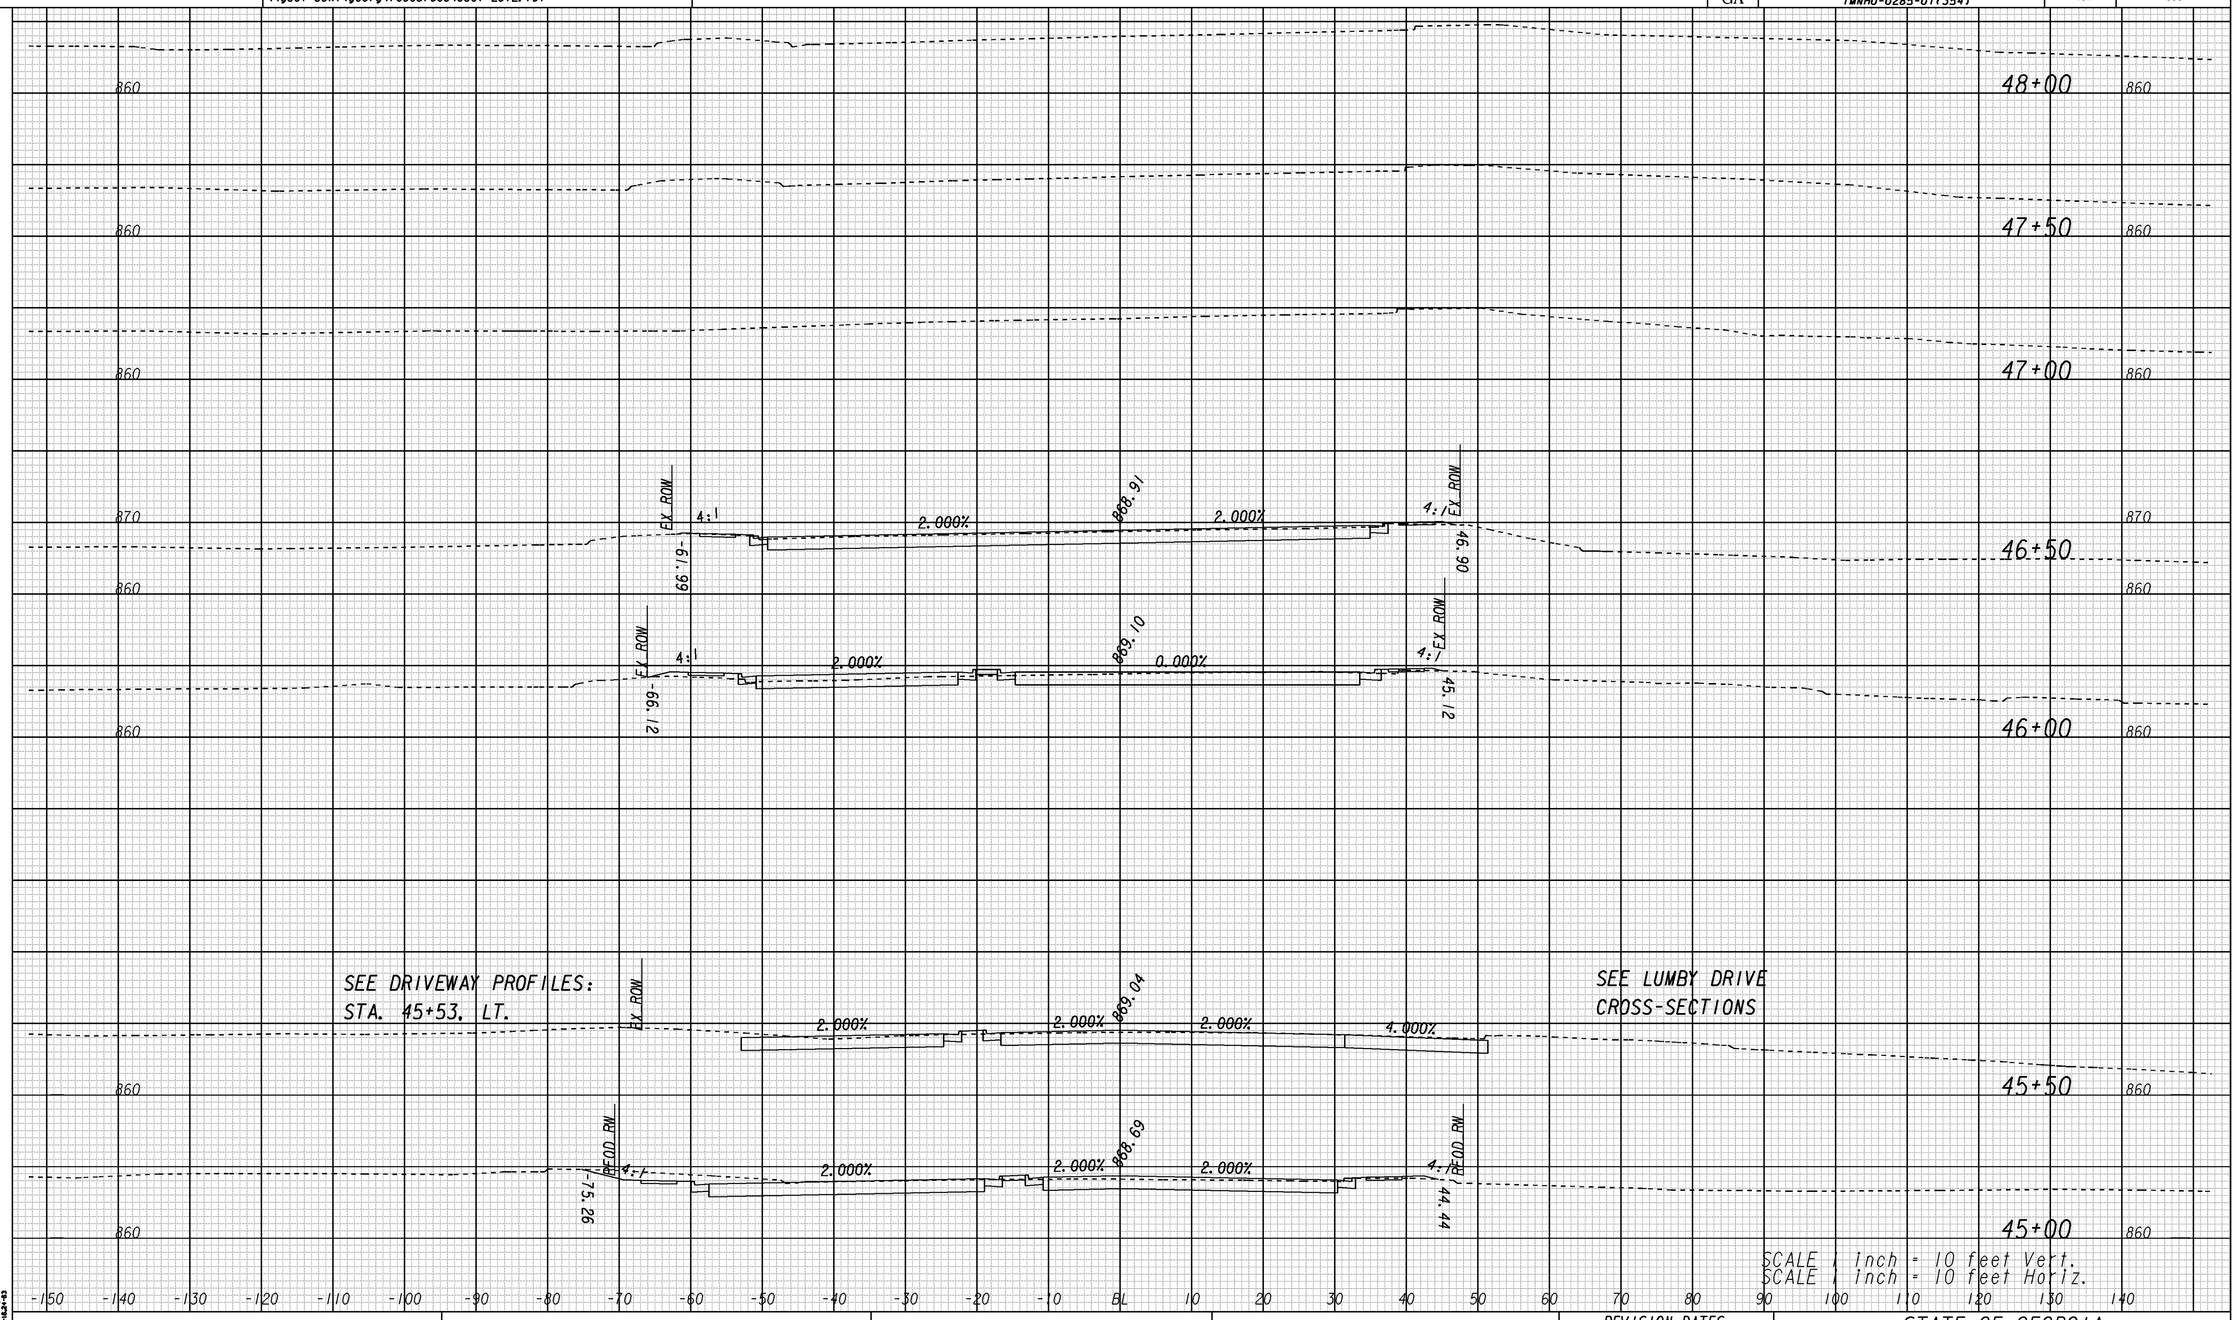

SR 155

GEORGIA
DEPARTMENT OF TRANSPORTATION

REVISION DATES		

STATE OF GEORGIA
DEPARTMENT OF TRANSPORTATION

OFFICE: ROADWAY DESIGN

CROSS SECTIONS
SR 155 / FLAT SHOALS PKWY

I-285 AT SR155/FLAT SHOALS
STA. 45+00 TO STA. 46+50

DRAWING No. 23-090

1/5/2009 SUNSEW

5/8/2014 5:56:19 AM \\GDOT-DSN1\GOPLOT\QCF\QGC.qcf pmagoon M:\713290\DGN\713290XS_090.prf