5/8/2014 5:56:17 AM \\GDOT-DSN1\GOPLOT\QCF\QGC.qcf pmagoon M:\713290\DGN\713290XS_091.prf

5/8/2014	Thu May 08 05:56:19 2014	\\gdot-dsn1\gocfg\resources\Gdot-2012.tbl	M:\713290\DGN\713290XS_091.dgn	STATE	PROJECT NUMBER	SHEET NO.	TOTAL SHEETS
pmagoon				GA	IMNHO-0285-01(354)	405	995

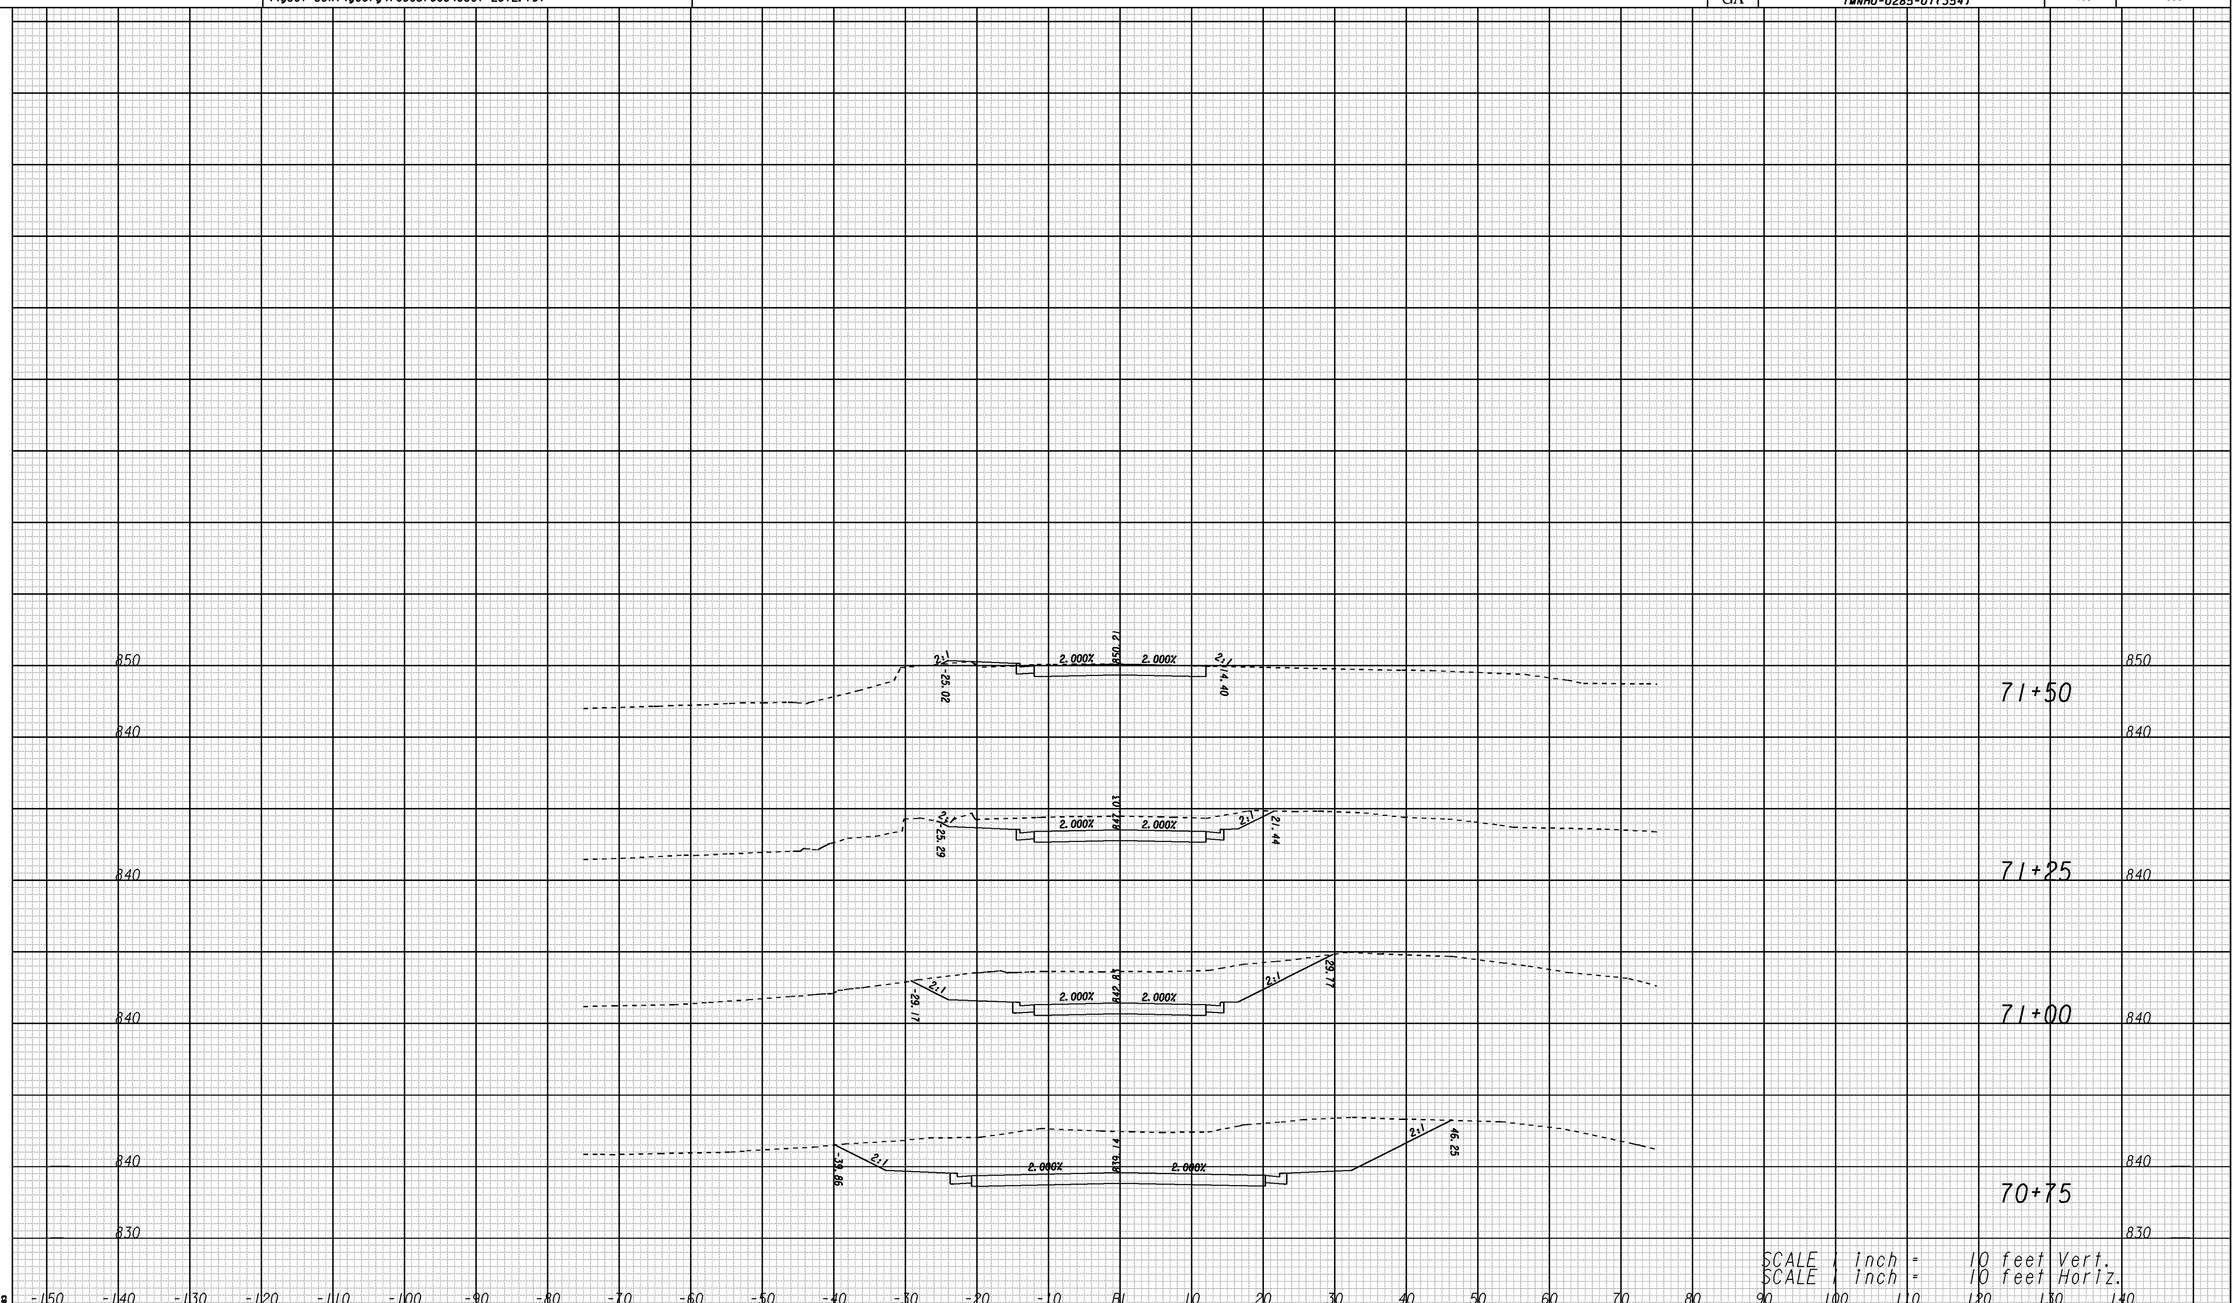

WELLINGTON APTS

REVISION DATES		

STATE OF GEORGIA
DEPARTMENT OF TRANSPORTATION

OFFICE: ROADWAY DESIGN

CROSS SECTIONS
WELLINGTON COURT

STA. 70+75 TO STA. 71+50

DRAWING No. 23-091

1/5/2009 SUXSEW