5/8/2014 5:56:15 AM \\GDOT-DSNI\GOPLOT\OCF\OGC.gcf pmagoon M:\713290\DGN\713290XS_092.prf

5/8/2014 Thu May 08 05:56:17 2014	\\gdot-dsni\gocfg\resources\Gdot-2012.tbl	M:\713290\DGN\713290XS_092.dgn	STATE	PROJECT NUMBER	SHEET NO.	TOTAL SHEETS
pmagoon			GA	IMNHO-0285-01(354)	406	995

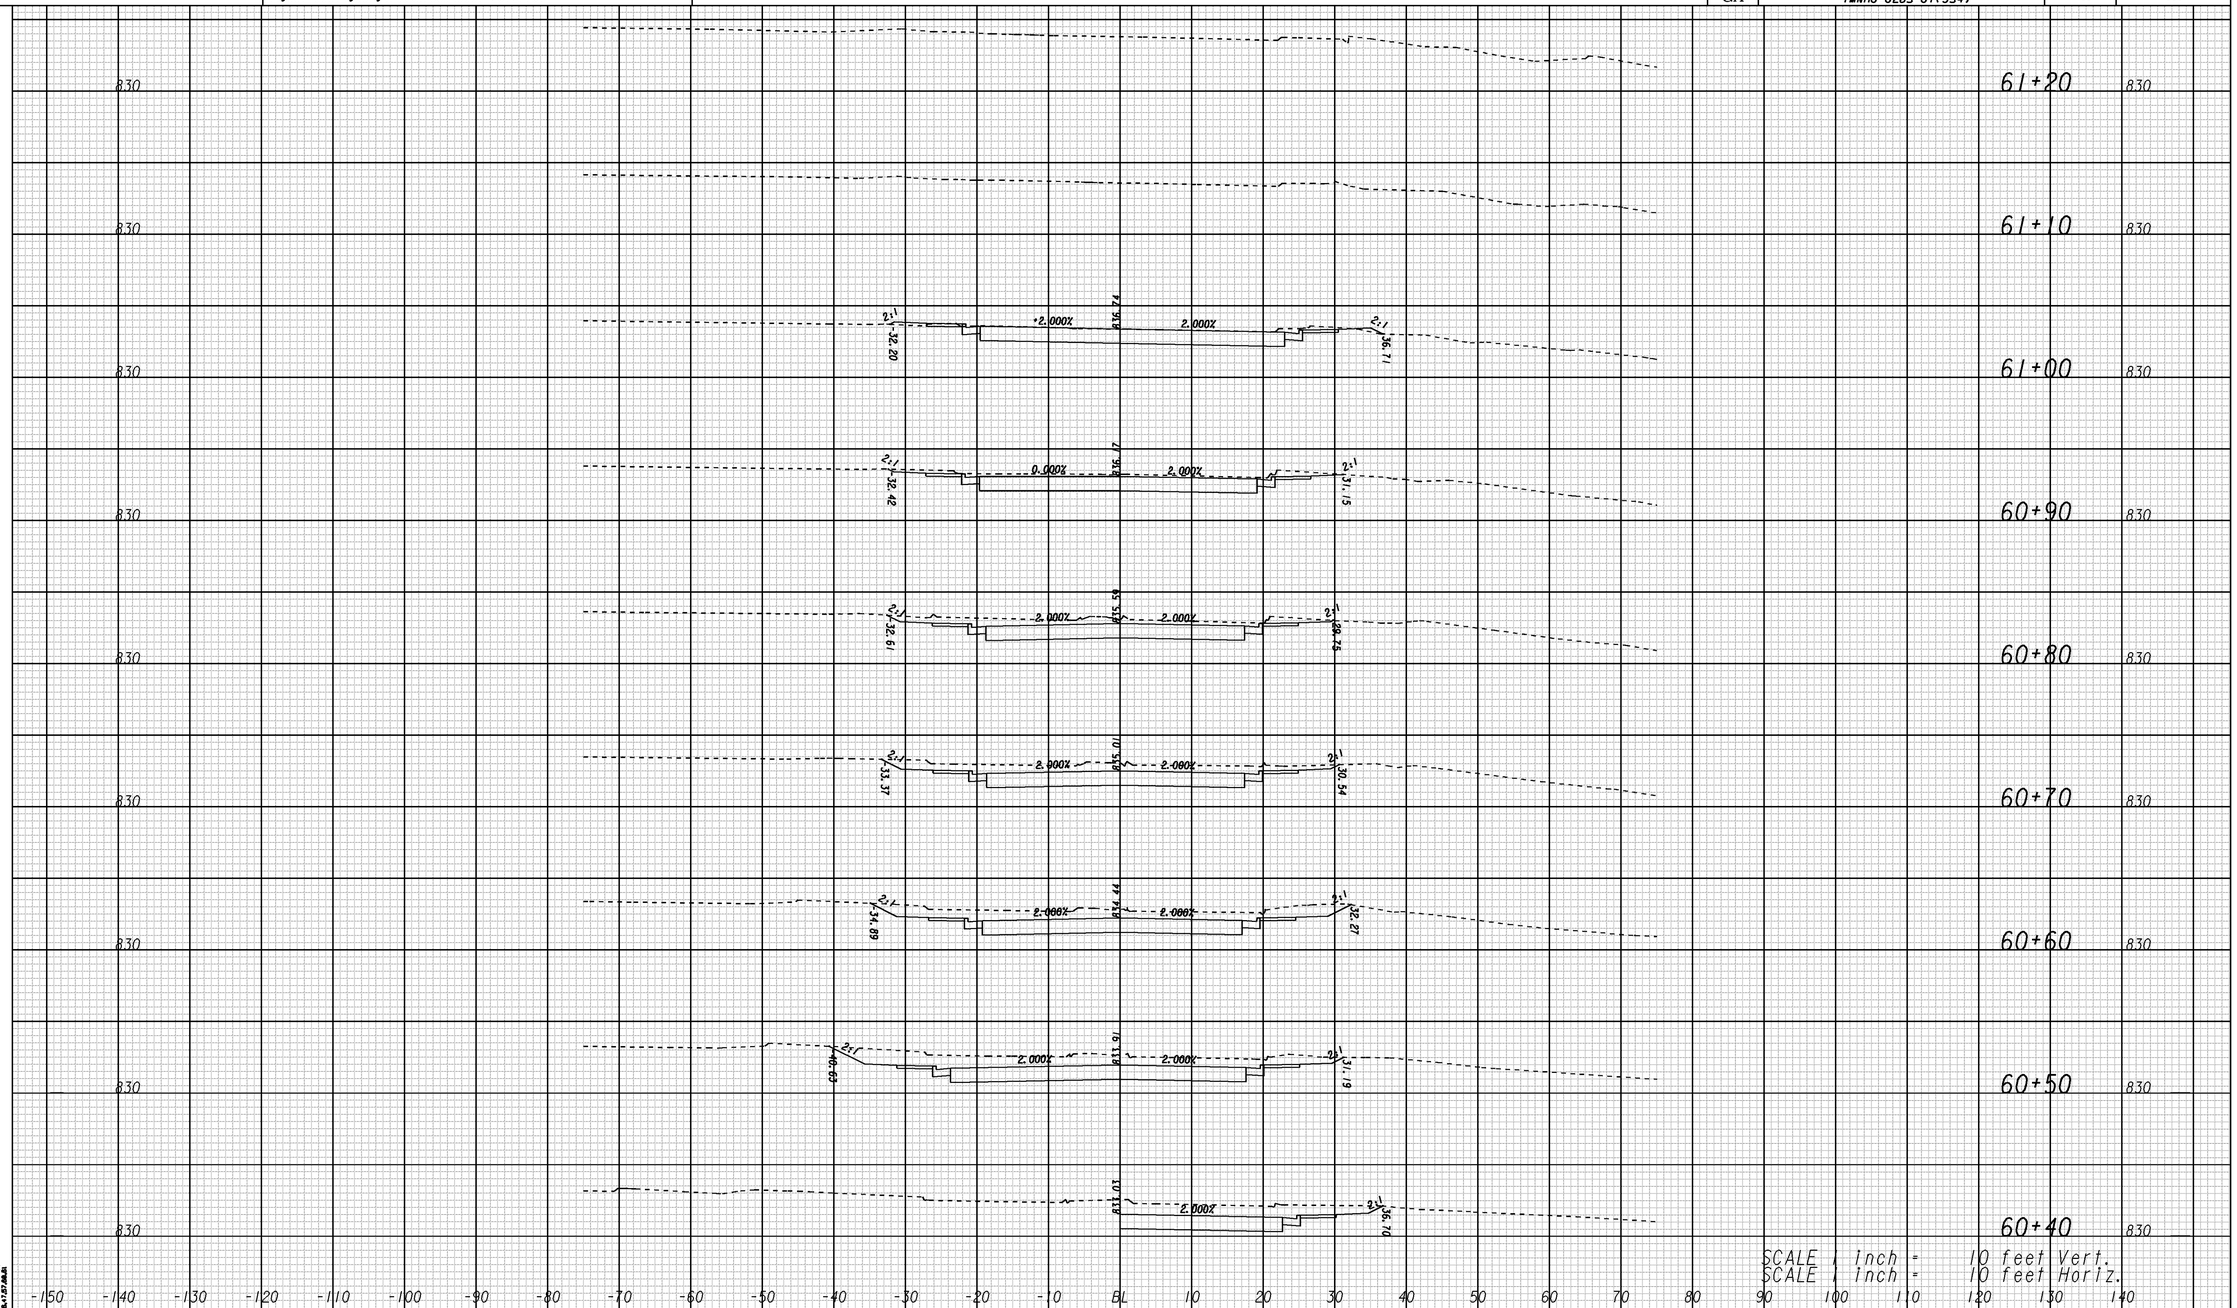

PARCEL # 3

GEORGIA
DEPARTMENT OF TRANSPORTATION

REVISION DATES		

STATE OF GEORGIA
DEPARTMENT OF TRANSPORTATION

OFFICE: ROADWAY DESIGN

CROSS SECTIONS
ORCHARD WALK

I-285 AT SR155/FLAT SHOALS
STA. 60+00 TO STA. 61+00

DRAWING No. 23-092

1/5/2009 SUzSEW

5/8/2014 5:56:15 AM \\GDOT-DSNI\GOPLOT\OCF\OGC.gcf pmagoon M:\713290\DGN\713290XS_092.prf