5/7/2014	Wed May 07 14:45:22 2014	\\gdot-dsn1\gocfg\resources\Gdot-2012.tbl	m:\713290\dgn\713290UT01.dgn	STATE	PROJECT NUMBER	SHEET NO.	TOTAL SHEETS
01006507				GA	IMNHO-0285-01(354)	421	995

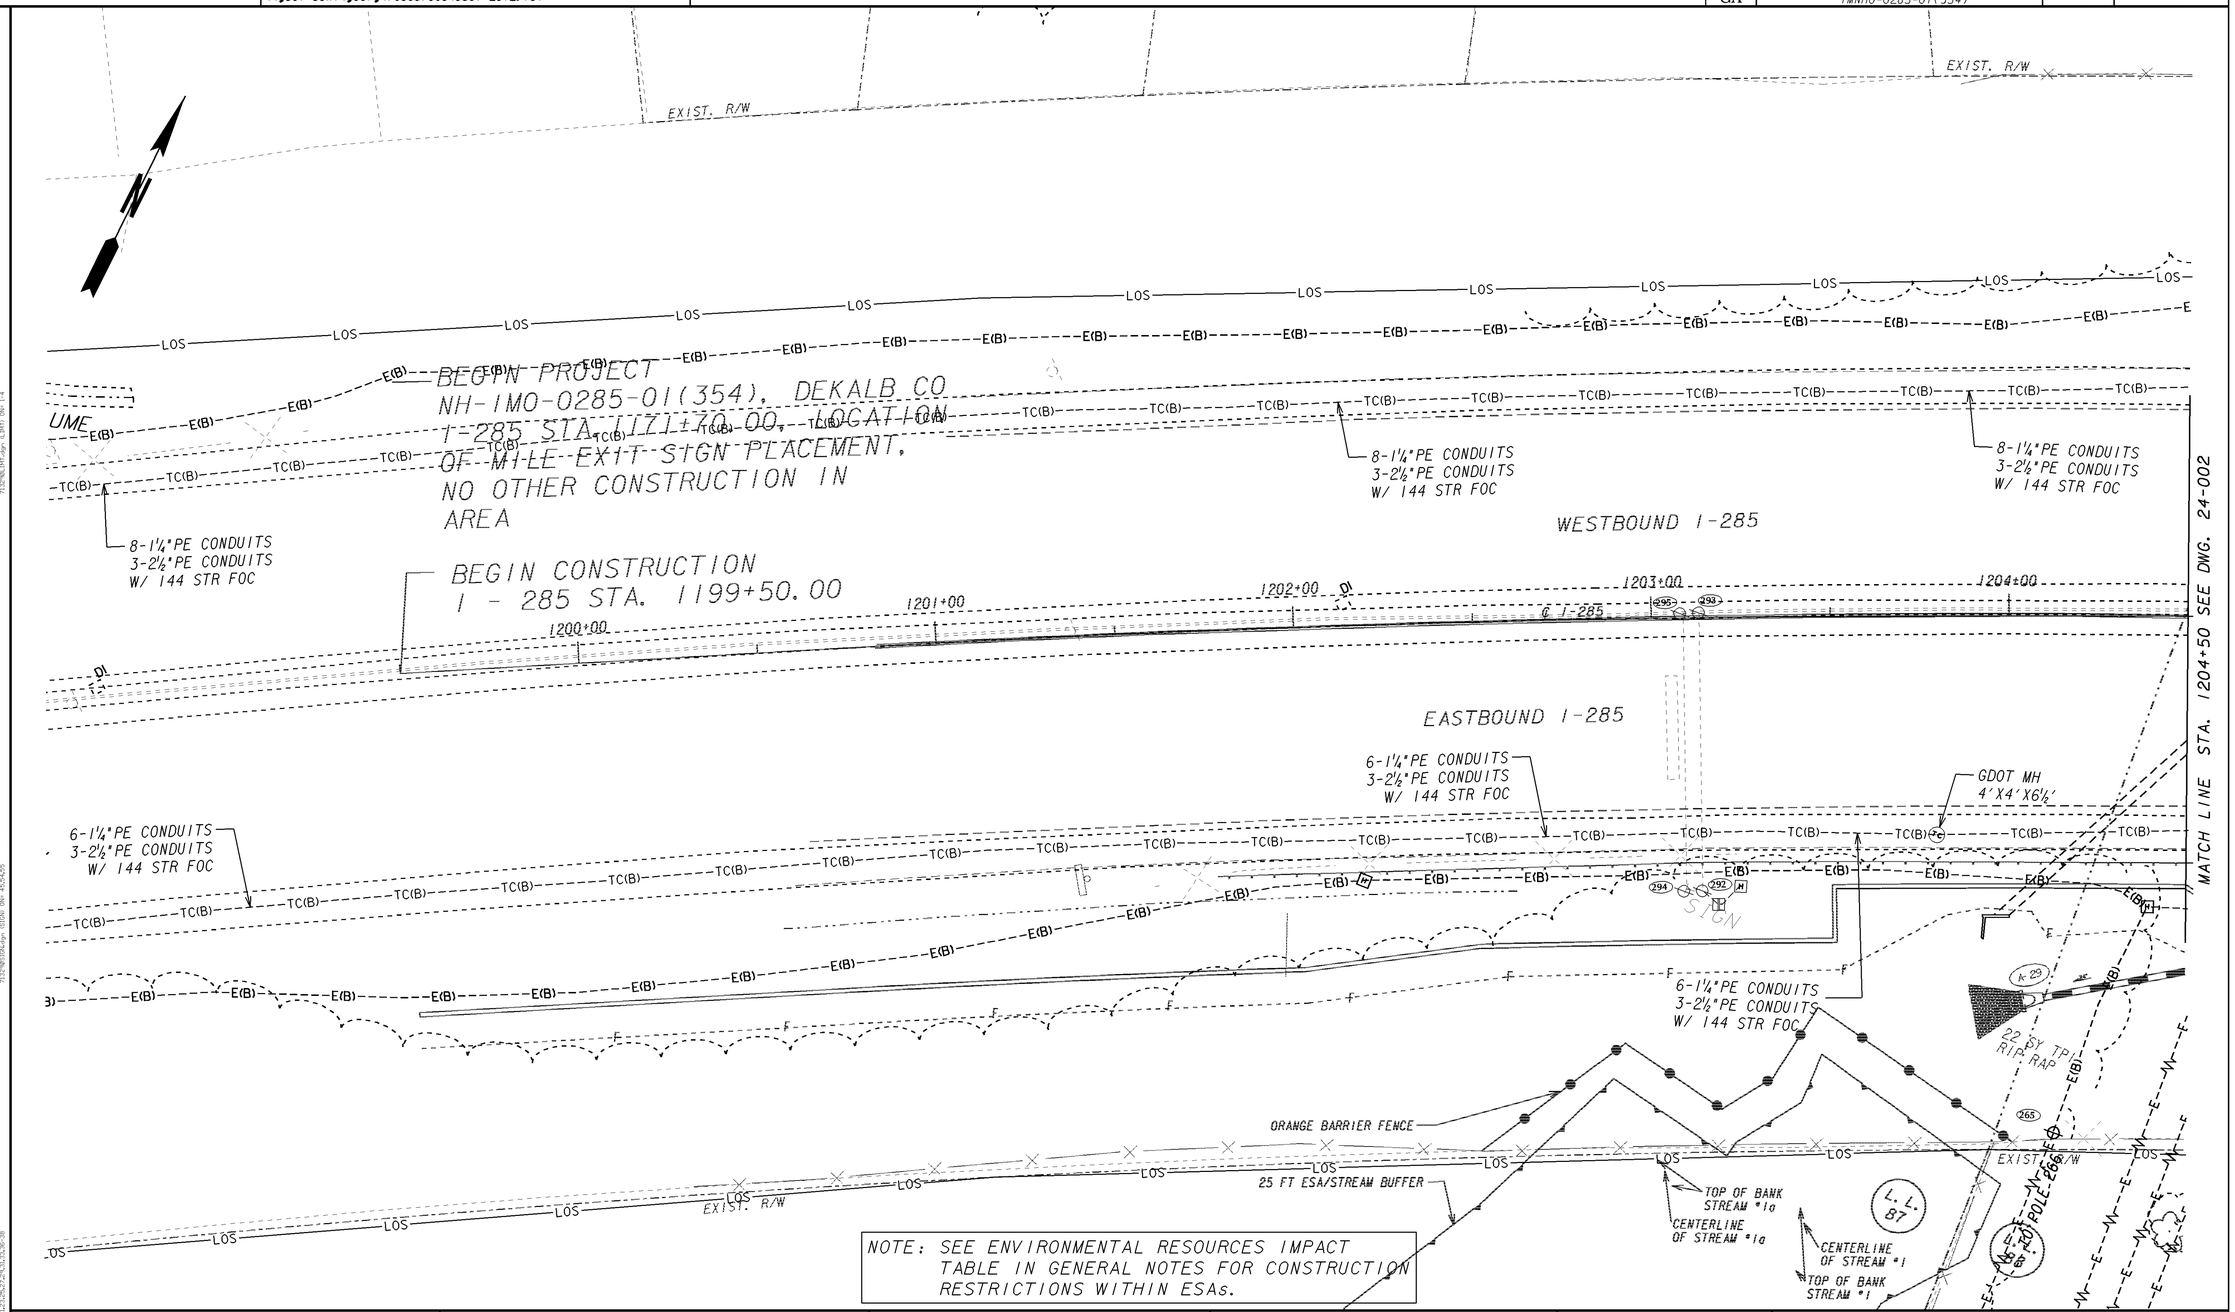

NOTE: SEE ENVIRONMENTAL RESOURCES IMPACT TABLE IN GENERAL NOTES FOR CONSTRUCTION RESTRICTIONS WITHIN ESAs.

PROPERTY AND EXISTING R/W LINE	
REQUIRED R/W LINE	
CONSTRUCTION LIMITS	C F
EASEMENT FOR CONSTR & MAINTENANCE OF SLOPES	
EASEMENT FOR CONSTR OF SLOPES	
EASEMENT FOR CONSTR OF DRIVES	

BEGIN LIMIT OF ACCESS	BLA
END LIMIT OF ACCESS	ELA
LIMIT OF ACCESS	
REQ'D R/W & LIMIT OF ACCESS	

GEORGIA
DEPARTMENT OF TRANSPORTATION

SCALE IN FEET
0 20 40 80

REVISION DATES

STATE OF GEORGIA
DEPARTMENT OF TRANSPORTATION
OFFICE: ROADWAY DESIGN

UTILITY PLANS

I-285 AT SR155/FLAT SHOALS
STA. 1198+00 TO STA. 1204+50

DRAWING NO. 24-001

1/5/2009 GPLN