5/7/2014	Wed May 07 14:46:39 2014	\\gdot-dsni\gocfg\resources\Gdot-2012.tbl	m:\713290\dgn\713290UT17.dgn	STATE	PROJECT NUMBER	SHEET NO.	TOTAL SHEETS
01006507				GA	IMNHO-0285-01(354)	439	995

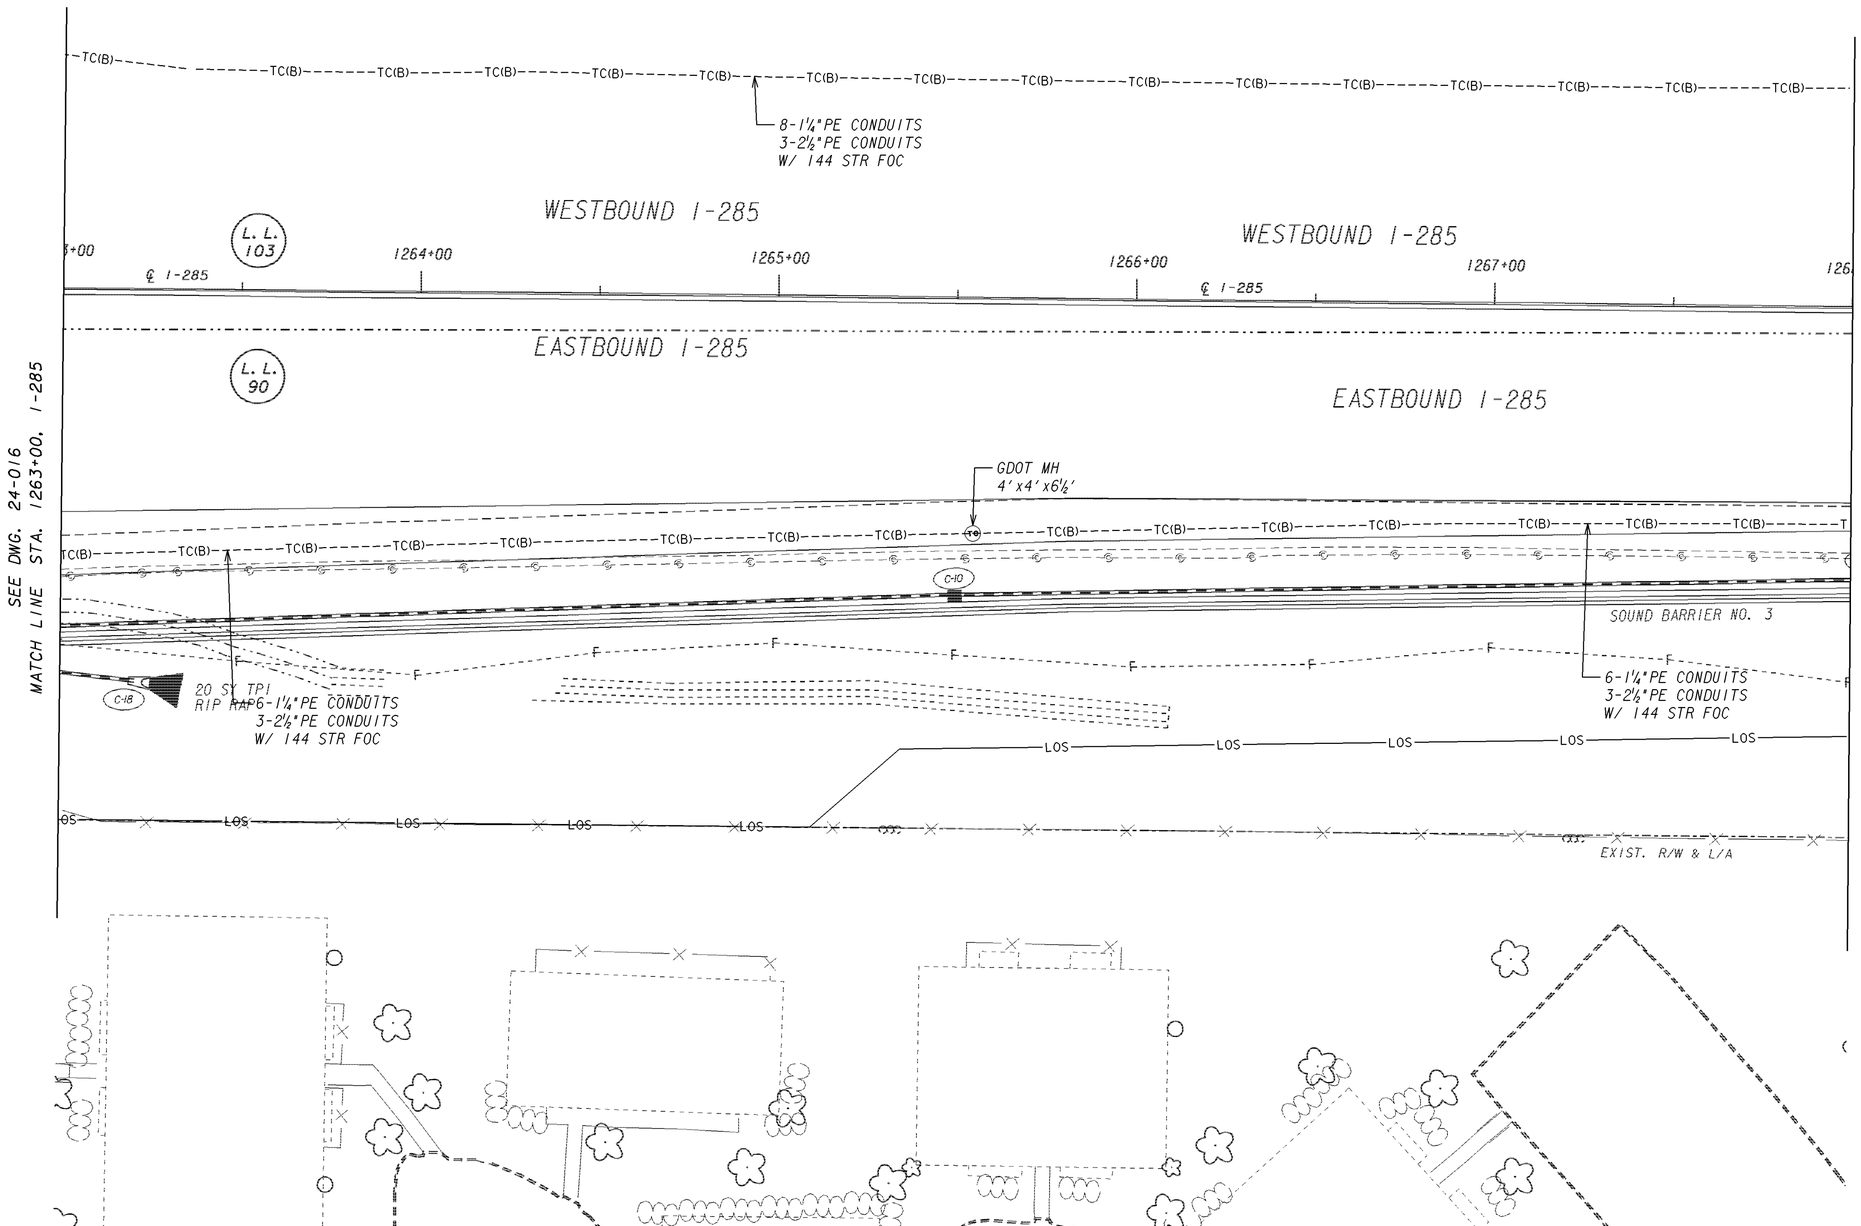

PROPERTY AND EXISTING R/W LINE
REQUIRED R/W LINE
CONSTRUCTION LIMITS
EASEMENT FOR CONSTR & MAINTENANCE OF SLOPES
EASEMENT FOR CONSTR OF SLOPES
EASEMENT FOR CONSTR OF DRIVES

BEGIN LIMIT OF ACCESS.....BLA
END LIMIT OF ACCESS.....ELA
LIMIT OF ACCESS
REQ'D R/W & LIMIT OF ACCESS

GEORGIA
DEPARTMENT OF TRANSPORTATION

SCALE IN FEET
0 20 40 80

REVISION DATES

STATE OF GEORGIA
DEPARTMENT OF TRANSPORTATION
OFFICE: ROADWAY DESIGN

UTILITY PLANS

I-285 AT FLAT SHOALS RD
STA. 1263+00 TO STA. 1268+00

DRAWING No. 24-017

1/5/2009 GPLN