| 5/7/2014 | Wed May 07 14:46:57 2014 | \\gdot-dsn1\gocfg\resources\Gdot-2012.tbl | m:\713290\dgn\713290UT23.dgn | STATE | PROJECT NUMBER | SHEET NO. | TOTAL SHEETS |
|---|---|---|---|---|---|---|---|
| 01006507 | | | | GA | IMNHO-0285-01(354) | 446 | 995 |

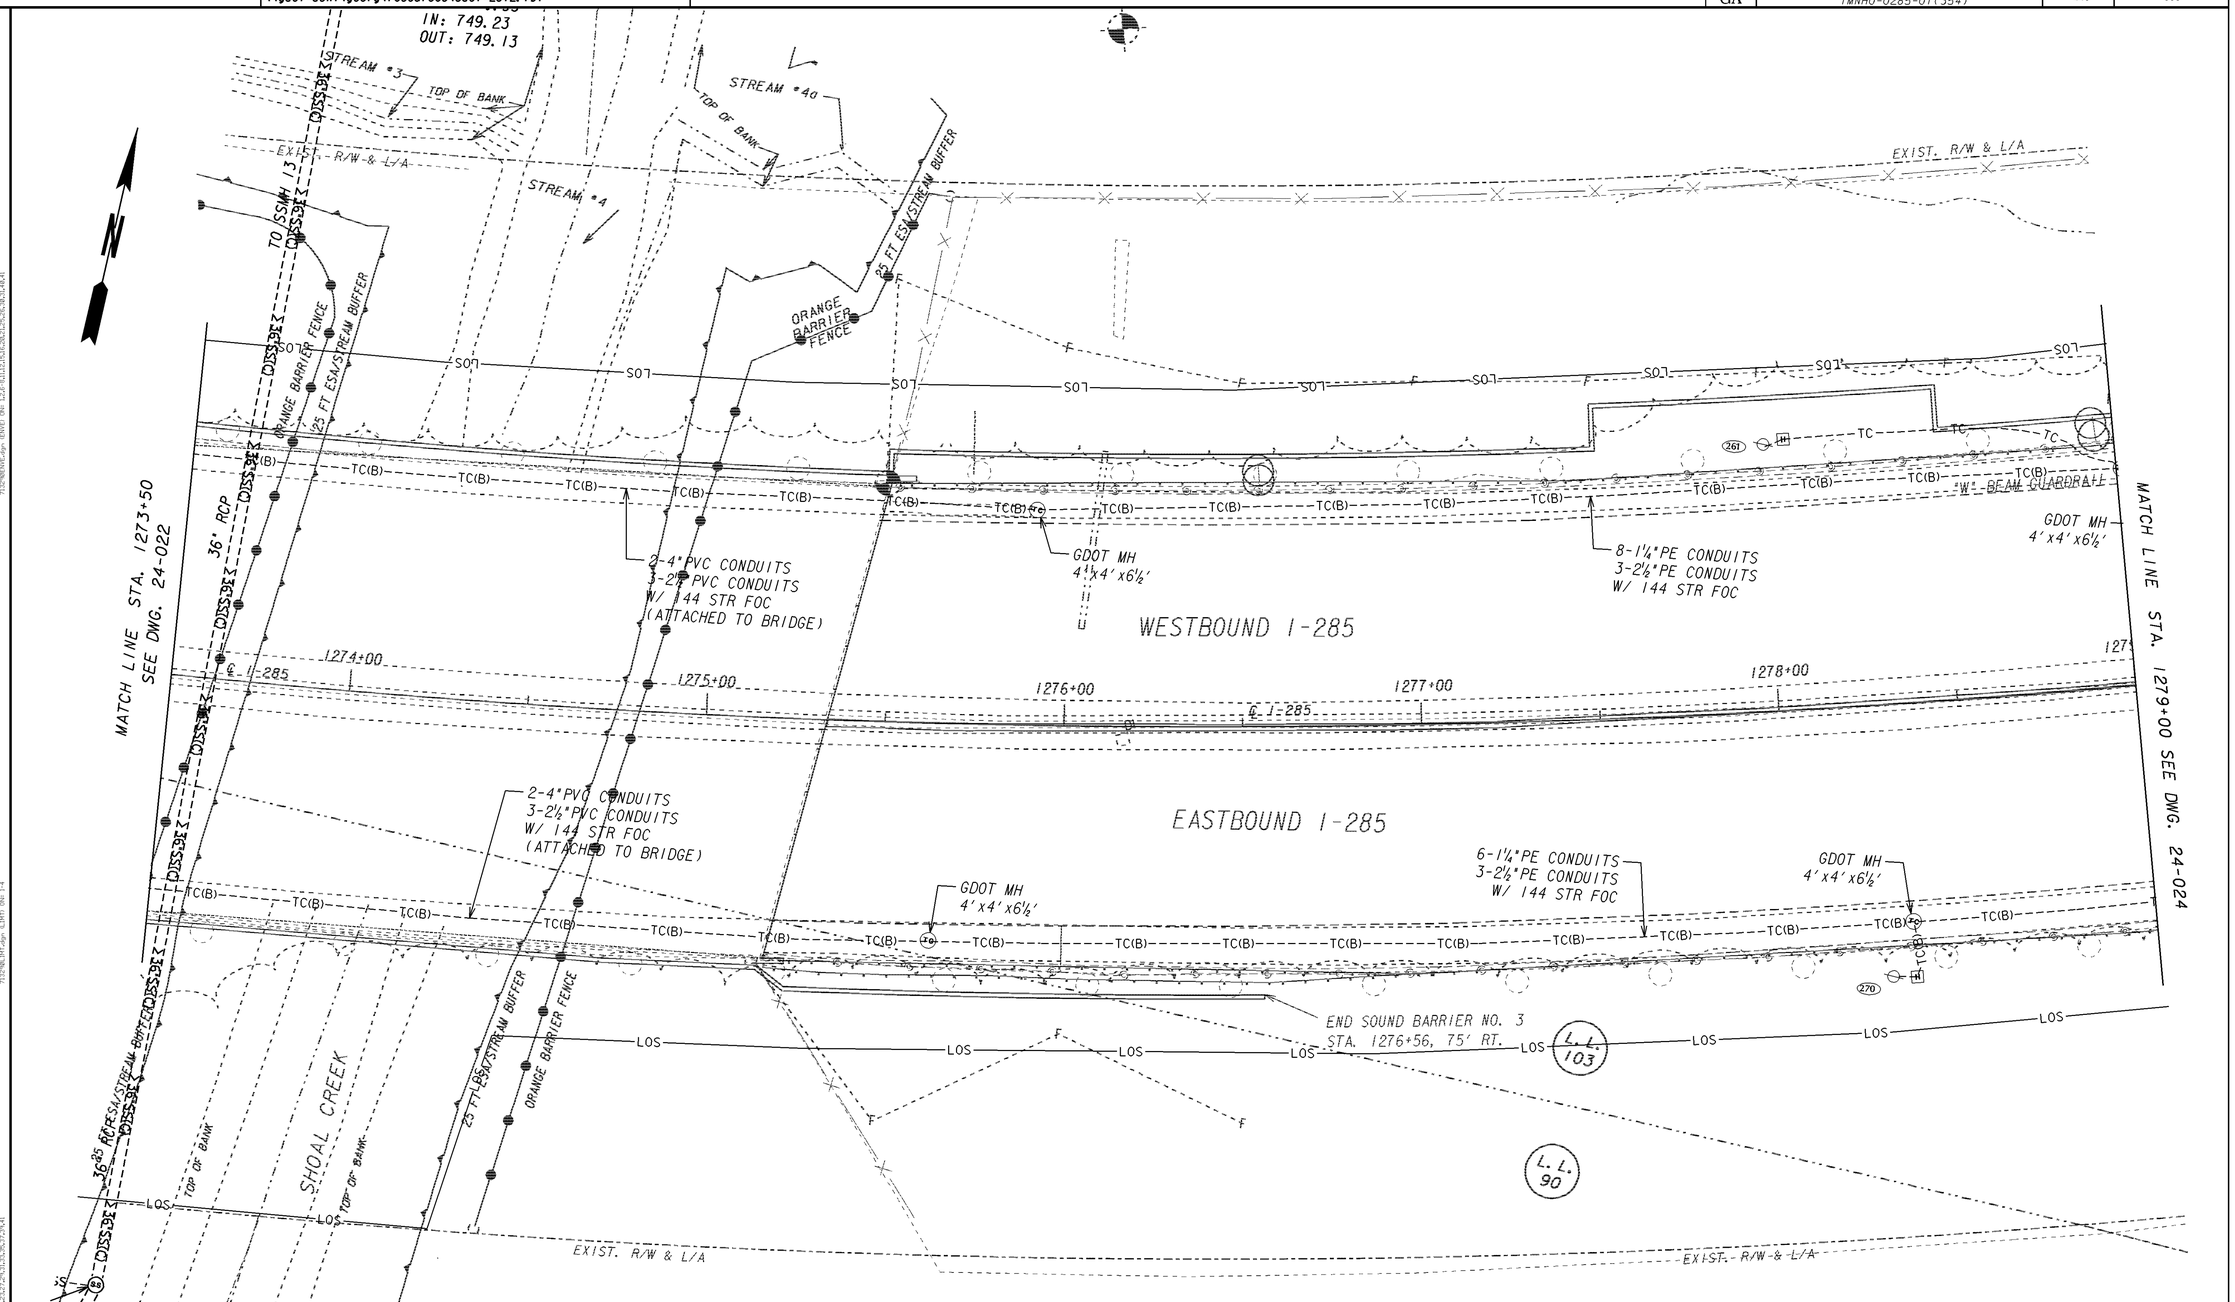


| | | | |
|---|---|---|---|
| PROPERTY AND EXISTING R/W LINE | BEGIN LIMIT OF ACCESS.....BLA | **GEORGIA** DEPARTMENT OF TRANSPORTATION | SCALE IN FEET 0 20 40 80 |
| REQUIRED R/W LINE | END LIMIT OF ACCESS.....ELA | | |
| CONSTRUCTION LIMITS | LIMIT OF ACCESS | | |
| EASEMENT FOR CONSTR & MAINTENANCE OF SLOPES | REQ'D R/W & LIMIT OF ACCESS | | |
| EASEMENT FOR CONSTR OF SLOPES | | | |
| EASEMENT FOR CONSTR OF DRIVES | | | |

REVISION DATES

STATE OF GEORGIA
DEPARTMENT OF TRANSPORTATION

OFFICE: ROADWAY DESIGN

# UTILITY PLANS

I-285 AT SR155/FLAT SHOALS
STA. 1273+50 TO STA. 1279+00

DRAWING No. 24-023

1/5/2009 GPLN