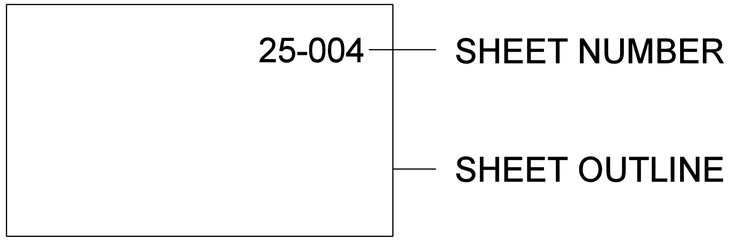

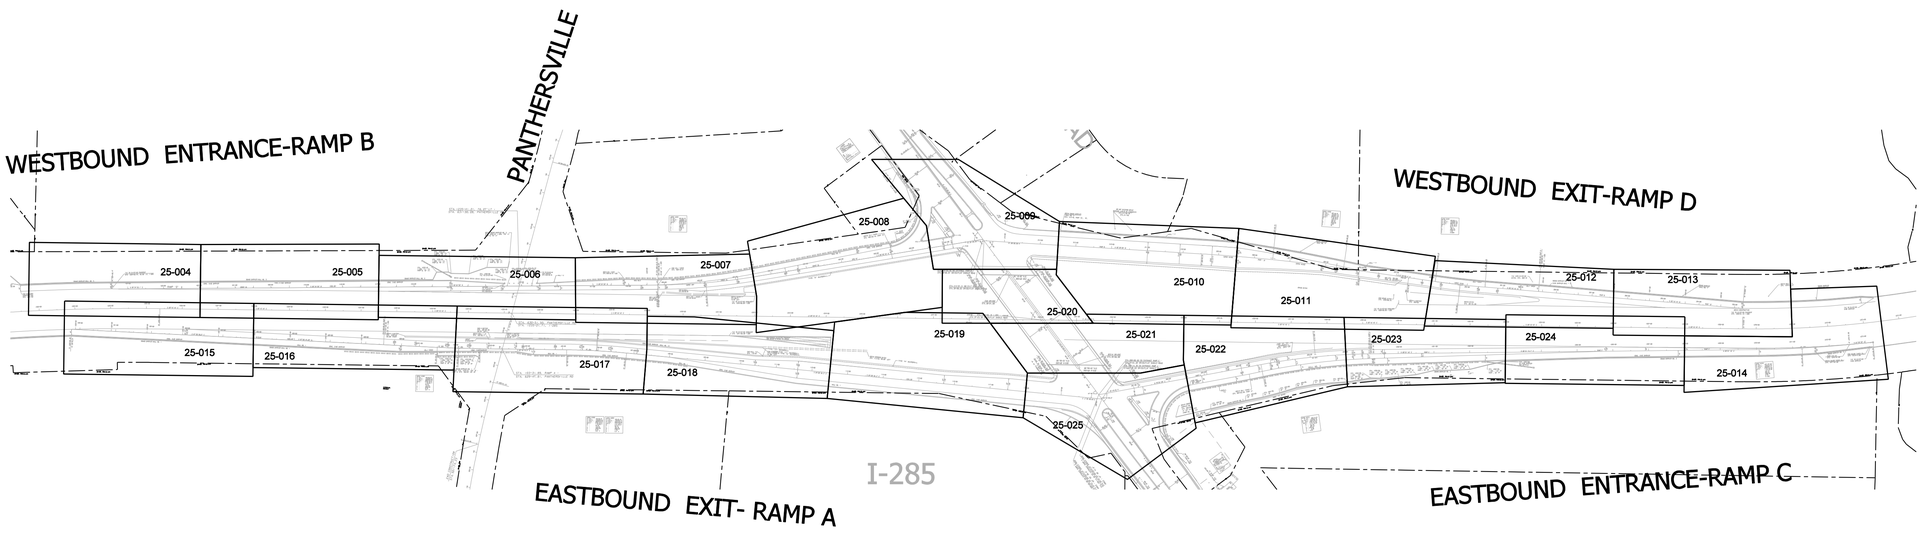

LIGHTING PLANS KEY SHEET

GRESHAM SMITH AND PARTNERS

GEORGIA
DEPARTMENT OF TRANSPORTATION

NOT TO SCALE

REVISION DATES

STATE OF GEORGIA
DEPARTMENT OF TRANSPORTATION
OFFICE: ROADWAY DESIGN
LIGHTING PLANS KEY SHEET
I-285 AT FLAT SHOALS RD.

DRAWING No. 25-003

3/1/2007 GPLN