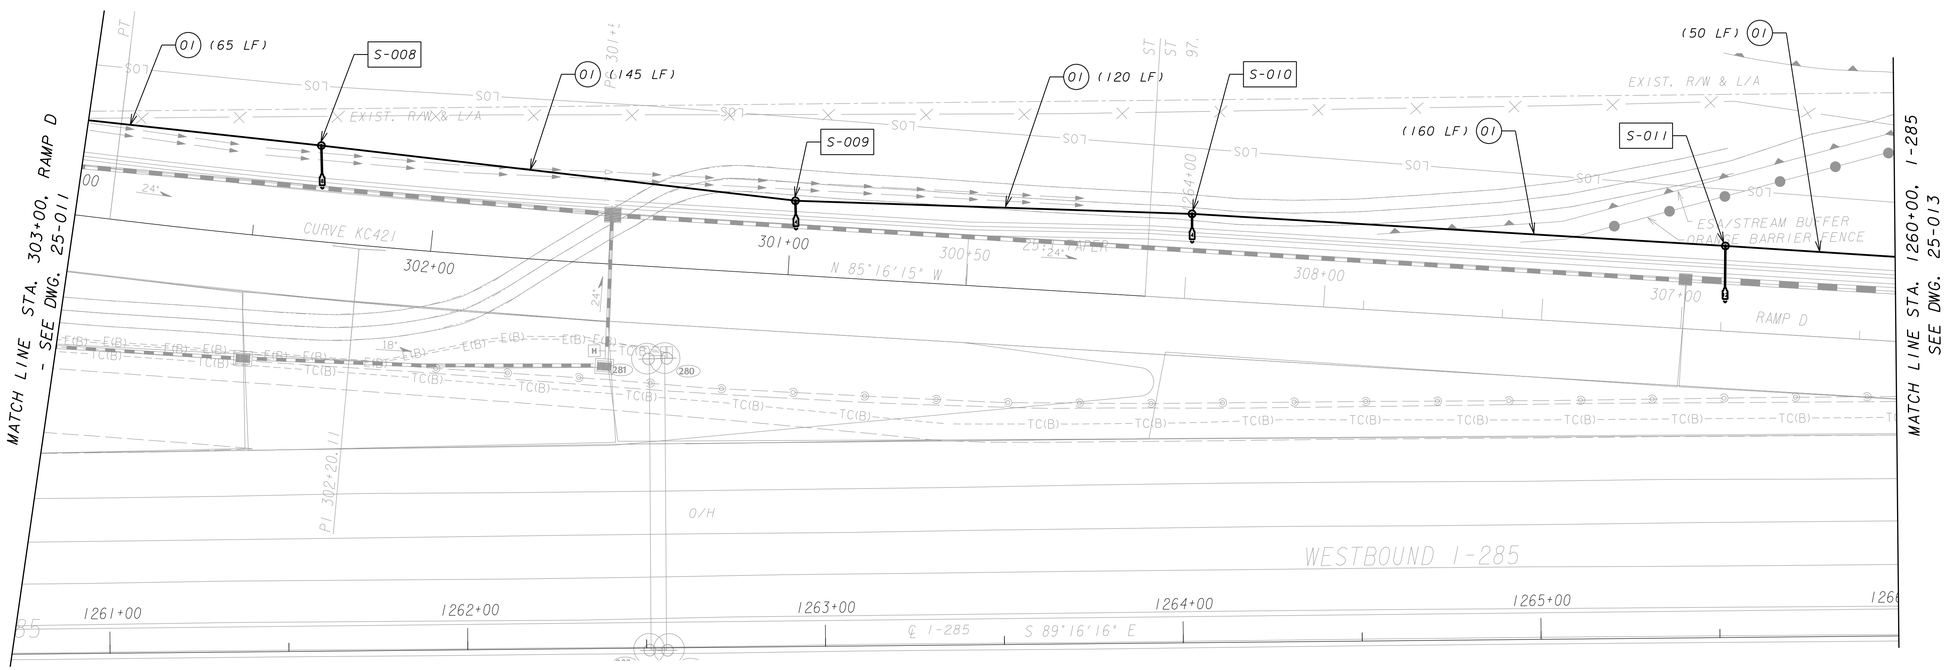

CONDUIT/CABLE NOTES

LABEL	CONDUIT		CABLE			
	TYPE	SIZE	QTY.	SIZE	TYPE	CCT
01	TP 2	2 IN.	2	#6 AWG	XHHW	A1
			1	#6 AWG	XHHW	GND

GRESHAM SMITH AND PARTNERS

GEORGIA
DEPARTMENT OF TRANSPORTATION

SCALE IN FEET
0 20 40 80

REVISION DATES

STATE OF GEORGIA
DEPARTMENT OF TRANSPORTATION
OFFICE: ROADWAY DESIGN

LIGHTING PLANS

I-285 AT FLAT SHOALS RD.
STA. 303+00 TO STA. 1260+00

DRAWING No. 25-012

3/1/2007 GPLN