CONDUIT/CABLE NOTES

LABEL	CONDUIT		CABLE			
	TYPE	SIZE	QTY.	SIZE	TYPE	CCT
12	TP 2	2 IN.	2	#8 AWG	XHHW	B3
			1	#8 AWG	XHHW	GND

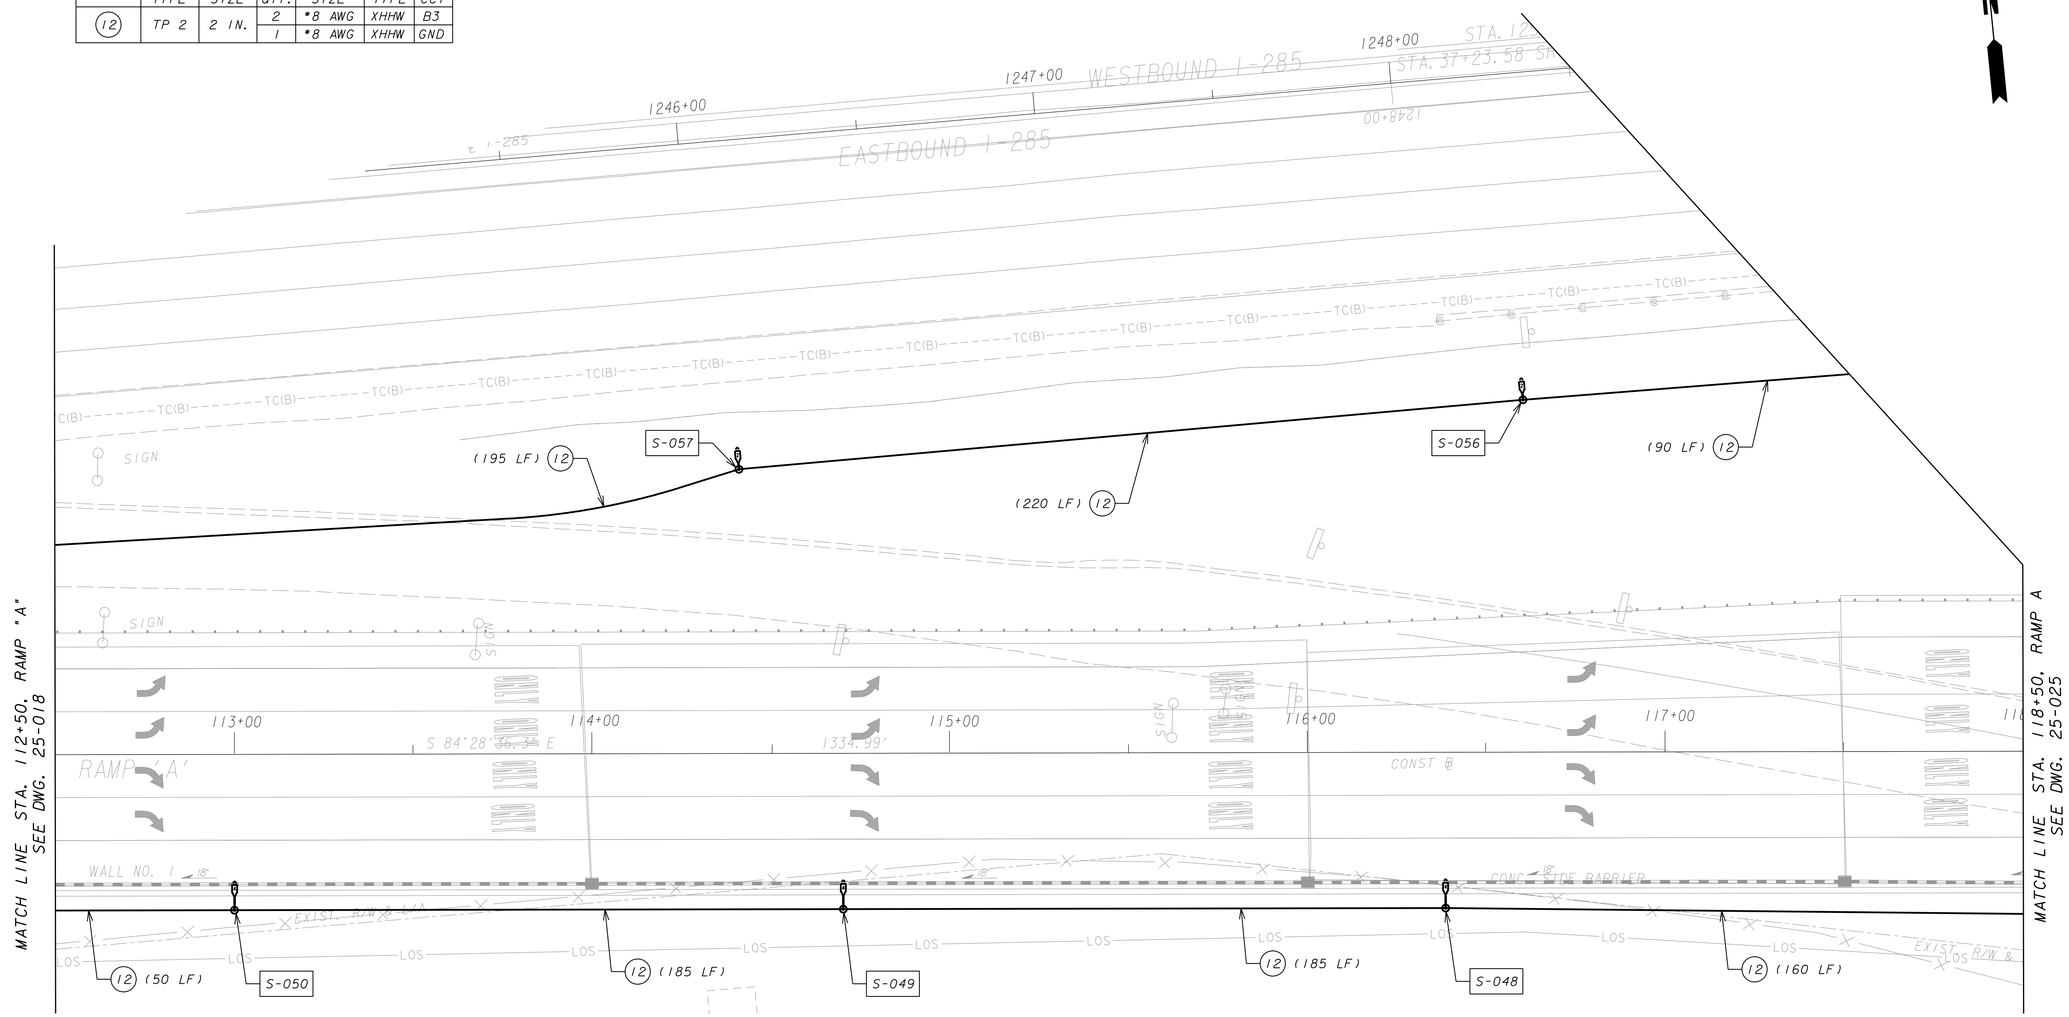

GRESHAM SMITH AND PARTNERS

GEORGIA
DEPARTMENT OF TRANSPORTATION

SCALE IN FEET
0 20 40 80

REVISION DATES

STATE OF GEORGIA
DEPARTMENT OF TRANSPORTATION
OFFICE: ROADWAY DESIGN

LIGHTING PLANS

I-285 AT FLAT SHOALS RD.
STA. 112+50 TO STA. 118+50

DRAWING No. 25-019

3/1/2007 GPLN