5/8/2014	Thu May 08 10:52:07 2014	\\gdot-dsnl\gocfg\resources\Gdot-2012.tbl	m:\713290\DGN\713290SM02.dgn	STATE	PROJECT NUMBER	SHEET NO.	TOTAL SHEETS
nlaw				GA	IMNHO-0285-01(354)	504	995

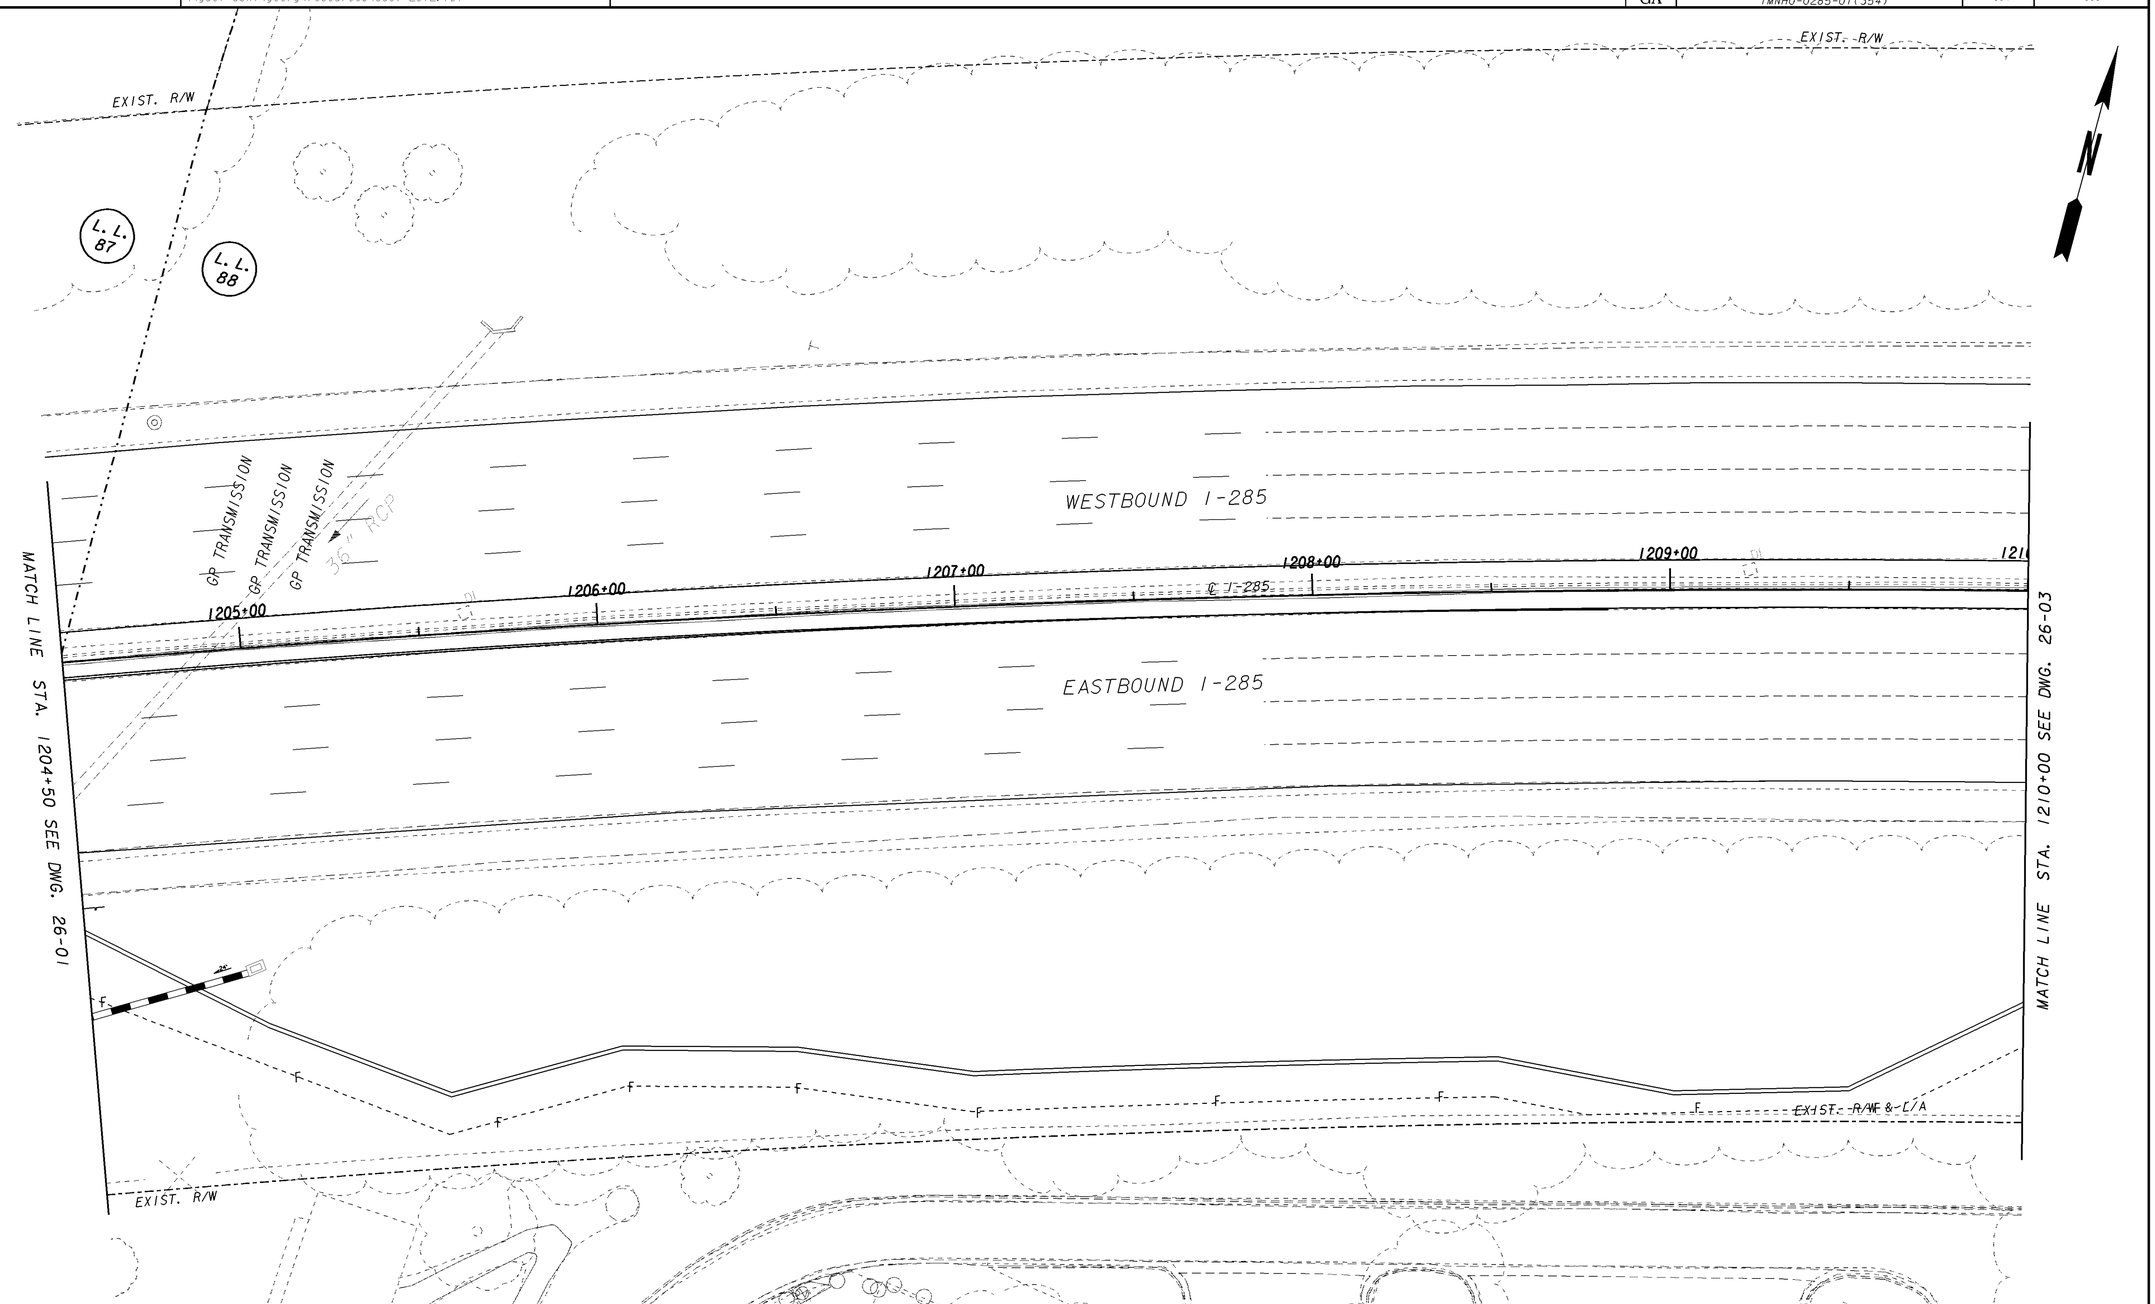

PROPERTY AND EXISTING R/W LINE	
REQUIRED R/W LINE	
CONSTRUCTION LIMITS	C F
EASEMENT FOR CONSTR & MAINTENANCE OF SLOPES	
EASEMENT FOR CONSTR OF SLOPES	
EASEMENT FOR CONSTR OF DRIVES	

BEGIN LIMIT OF ACCESS.....BLA
END LIMIT OF ACCESS.....ELA
LIMIT OF ACCESS
REQ'D R/W & LIMIT OF ACCESS

GEORGIA
DEPARTMENT OF TRANSPORTATION

SCALE IN FEET
0 20 40 80

REVISION DATES

STATE OF GEORGIA
DEPARTMENT OF TRANSPORTATION

OFFICE: ROADWAY DESIGN

SIGNING AND MARKING PLANS

I-285 AT SR155/FLAT SHOALS
STA. 1204+50 TO STA. 1210+00

DRAWING NO. 26-02

1/5/2009 GPLN