5/8/2014 10:03:40 AM \\GDOT-DSNI\GOPLOT\QCF\OGC.qcf nlaw M:\713290\DGN\713290SM11.prf

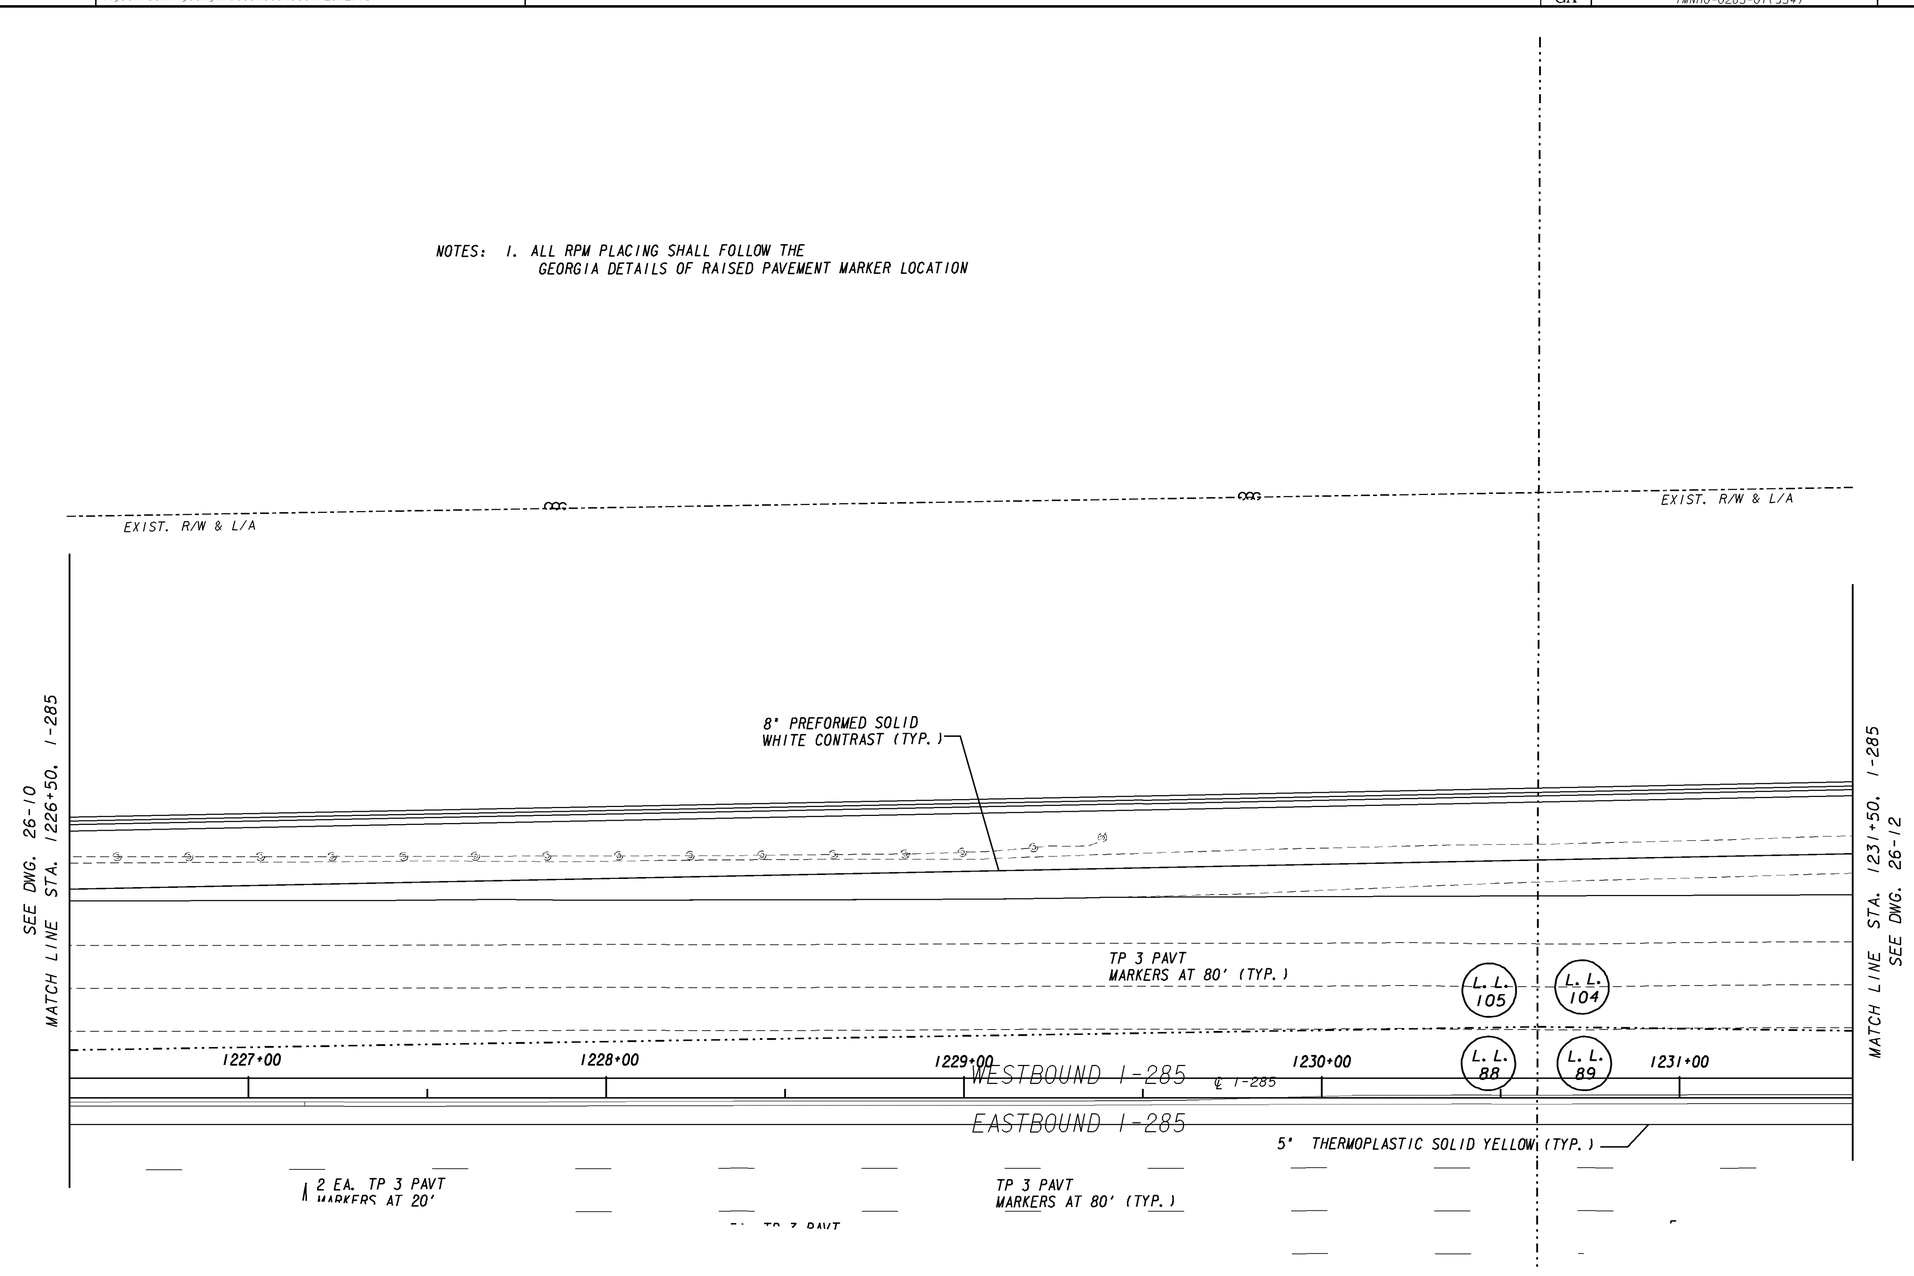

PROPERTY AND EXISTING R/W LINE
REQUIRED R/W LINE
CONSTRUCTION LIMITS
EASEMENT FOR CONSTR & MAINTENANCE OF SLOPES
EASEMENT FOR CONSTR OF SLOPES
EASEMENT FOR CONSTR OF DRIVES

BEGIN LIMIT OF ACCESS.....BLA
END LIMIT OF ACCESS.....ELA
LIMIT OF ACCESS
REQ'D R/W & LIMIT OF ACCESS

GEORGIA
DEPARTMENT OF TRANSPORTATION

SCALE IN FEET
0 20 40 80

REVISION DATES

STATE OF GEORGIA
DEPARTMENT OF TRANSPORTATION
OFFICE: ROADWAY DESIGN

SIGNING AND MARKING PLANS

I-285 AT FLAT SHOALS RD
STA. 1226+50 TO STA. 1231+50

DRAWING No. 26-011

1/5/2009 GPLN

5/8/2014 10:03:40 AM \\GDOT-DSNI\GOPLOT\QCF\OGC.qcf nlaw M:\713290\DGN\713290SM11.prf