5/8/2014 10:03:54 AM \\GDOT-DSNI\GOPLOT\QCF\OGC.qcf nlaw M:\713290\DGN\713290SM17.prf

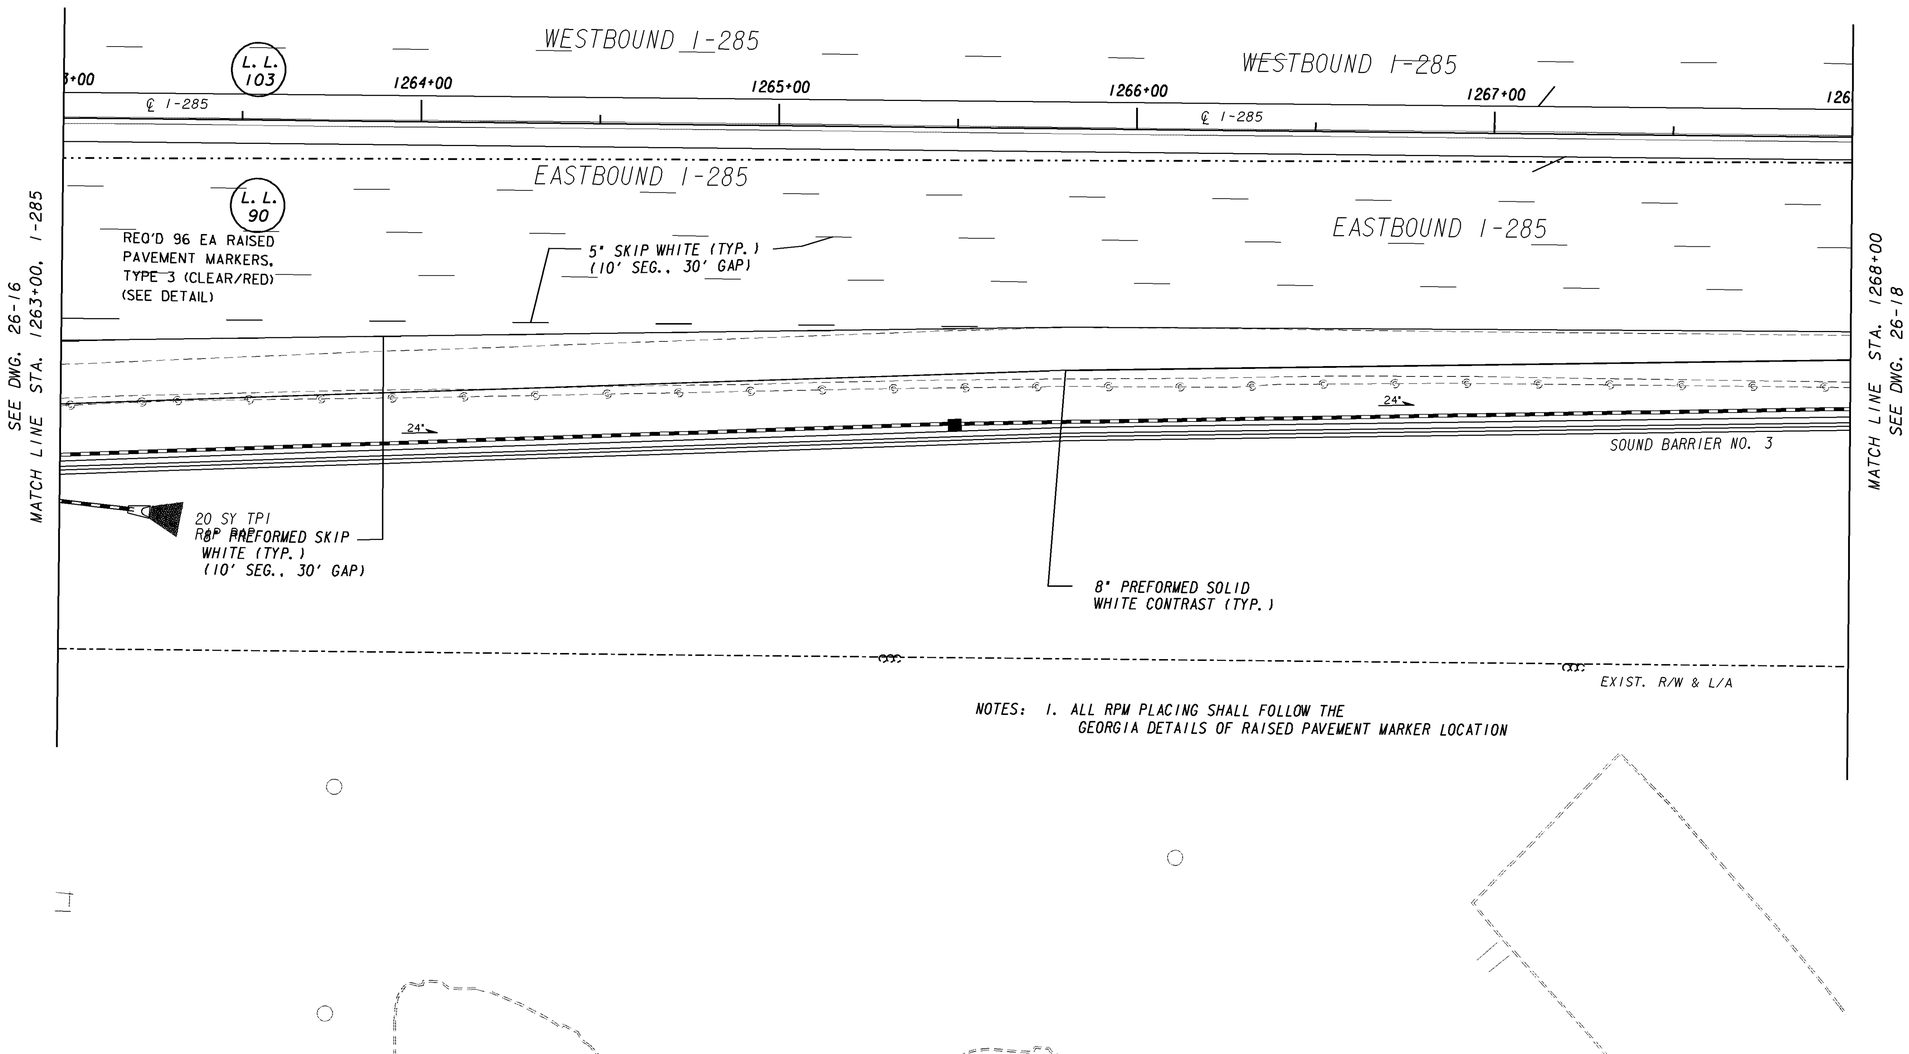

NOTES: 1. ALL RPM PLACING SHALL FOLLOW THE GEORGIA DETAILS OF RAISED PAVEMENT MARKER LOCATION

PROPERTY AND EXISTING R/W LINE	BEGIN LIMIT OF ACCESS.....BLA
REQUIRED R/W LINE	END LIMIT OF ACCESS.....ELA
CONSTRUCTION LIMITS	LIMIT OF ACCESS
EASEMENT FOR CONSTR & MAINTENANCE OF SLOPES	REQ'D R/W & LIMIT OF ACCESS
EASEMENT FOR CONSTR OF SLOPES	
EASEMENT FOR CONSTR OF DRIVES	

GEORGIA
DEPARTMENT OF TRANSPORTATION

SCALE IN FEET
0 20 40 80

REVISION DATES

STATE OF GEORGIA
DEPARTMENT OF TRANSPORTATION

OFFICE: ROADWAY DESIGN

SIGNING AND MARKING PLANS

I-285 AT FLAT SHOALS RD
STA. 1263+00 TO STA. 1268+00

DRAWING No. 26-017

1/5/2009 GPLN

5/8/2014 10:03:54 AM \\GDOT-DSNI\GOPLOT\QCF\OGC.qcf nlaw M:\713290\DGN\713290SM17.prf