5/8/2014 Thu May 08 10:04:02 2014 nlaw	\\gdot-dsnl\gocfg\resources\Gdot-2012.tbl	m:\713290\DGN\713290SM21.dgn	STATE	PROJECT NUMBER	SHEET NO.	TOTAL SHEETS
			GA	IMNHO-0285-01(354)	523	995

NOTES: 1. ALL RPM PLACING SHALL FOLLOW THE GEORGIA DETAILS OF RAISED PAVEMENT MARKER LOCATION

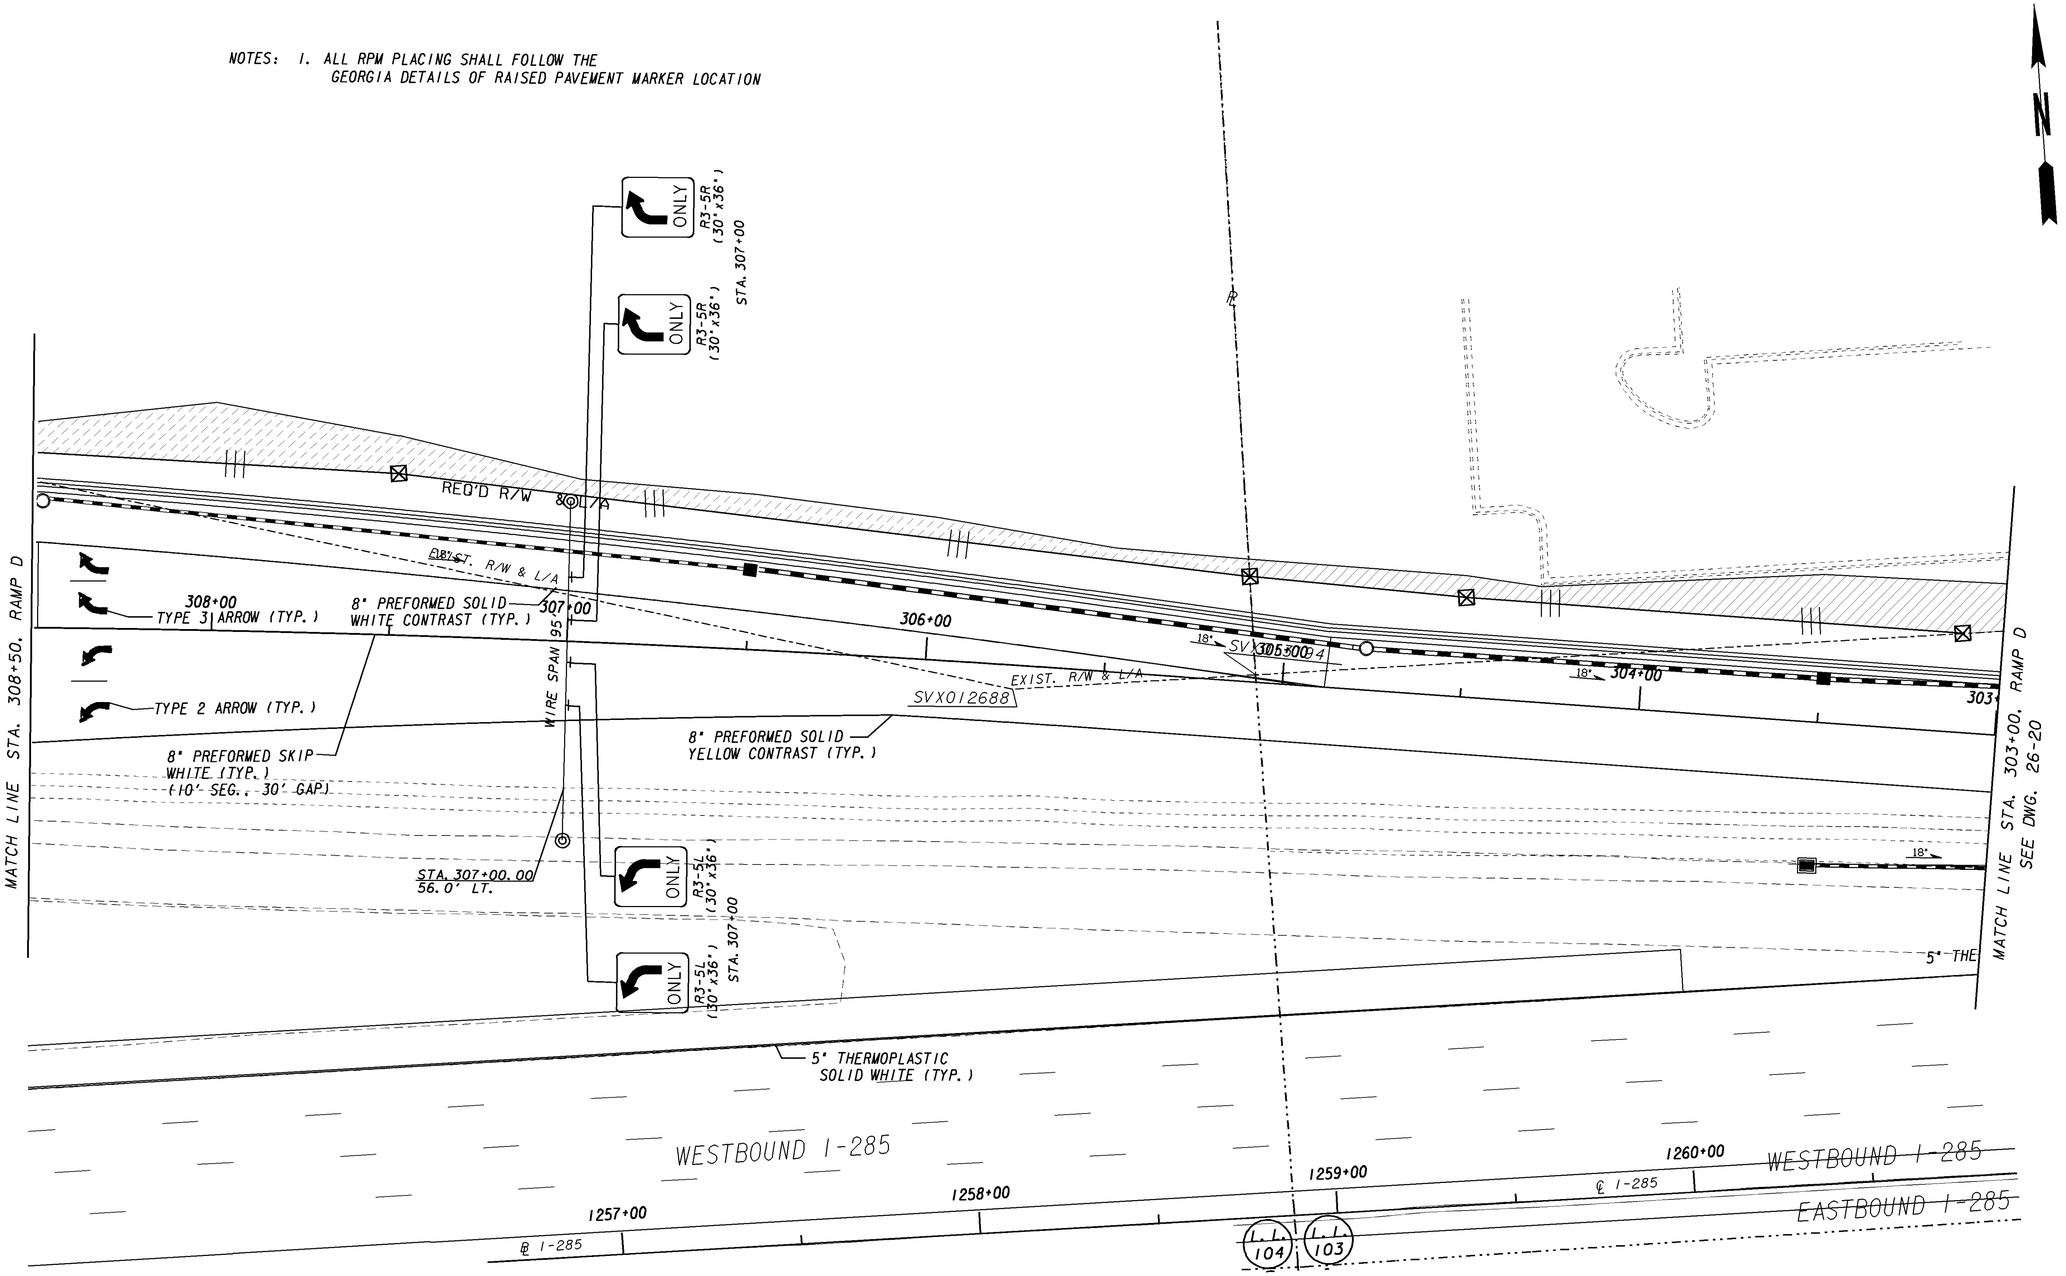

PROPERTY AND EXISTING R/W LINE	BEGIN LIMIT OF ACCESS.....BLA	
REQUIRED R/W LINE	END LIMIT OF ACCESS.....ELA	
CONSTRUCTION LIMITS	LIMIT OF ACCESS	
EASEMENT FOR CONSTR & MAINTENANCE OF SLOPES	REQ'D R/W & LIMIT OF ACCESS	
EASEMENT FOR CONSTR OF SLOPES		
EASEMENT FOR CONSTR OF DRIVES		

GEORGIA
DEPARTMENT OF TRANSPORTATION

SCALE IN FEET
0 20 40 80

REVISION DATES

STATE OF GEORGIA
DEPARTMENT OF TRANSPORTATION
OFFICE: ROADWAY DESIGN

SIGNING AND MARKING PLANS

I-285 AT FLAT SHOALS RD
STA. 308+50 TO STA. 303+00

DRAWING NO. 26-021

1/5/2009 GPLN