5/8/2014 10:51:57 AM \\GDOT-DSNI\GOPLOT\QCF\OGC.qcf nlaw M:\713290\DGN\713290SM29.prf

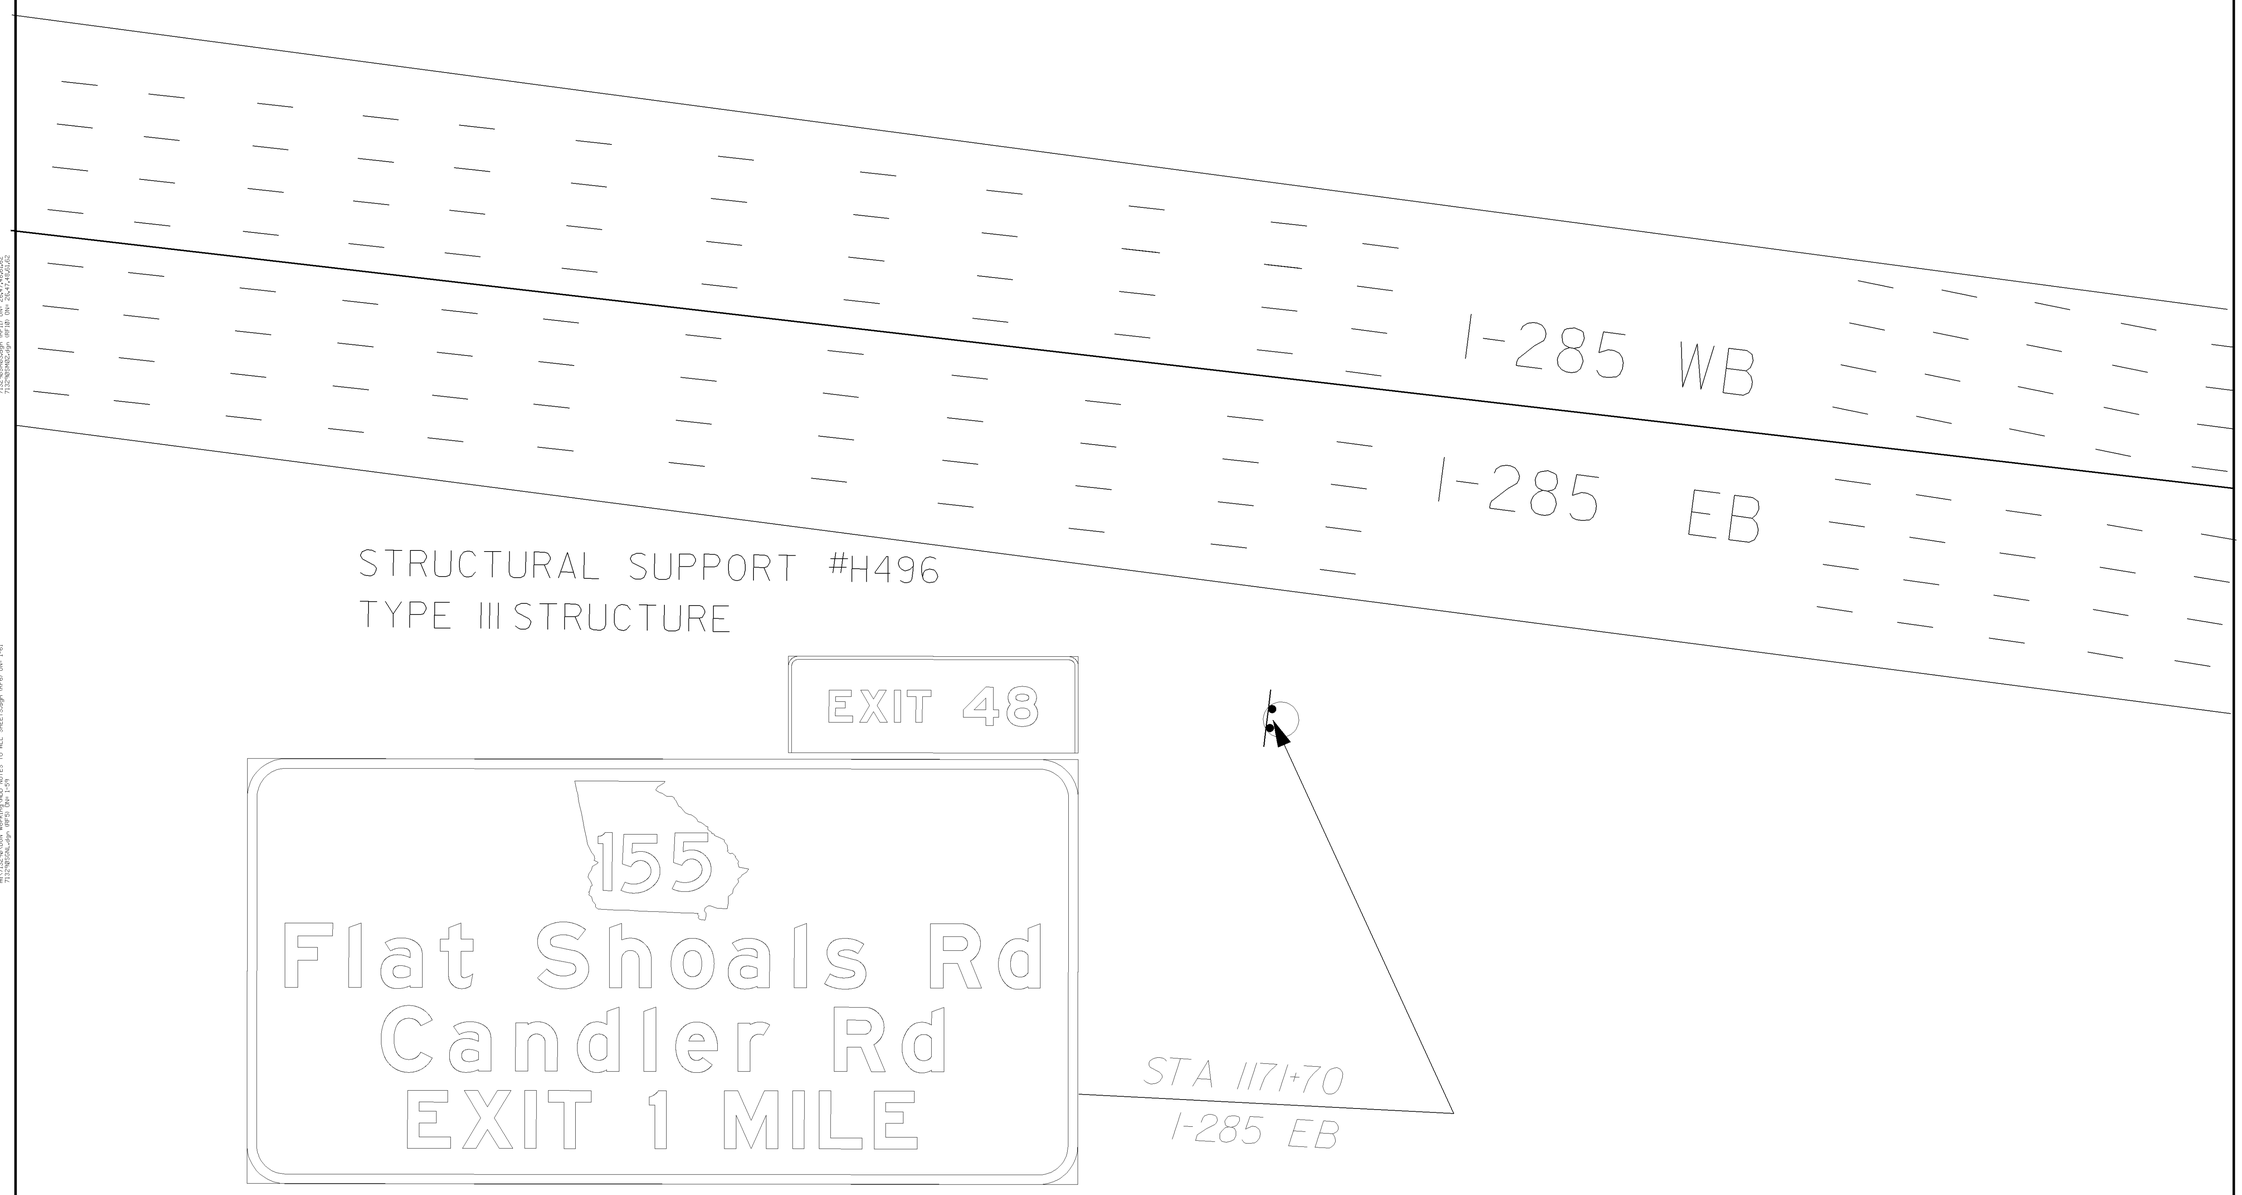

SCALE IN FEET
0 20 40 80

REVISION DATES		

STATE OF GEORGIA
DEPARTMENT OF TRANSPORTATION

OFFICE: ROADWAY DESIGN

SIGNING AND MARKING PLANS

I-285 AT FLAT SHOALS RD
STA. 1171+70.00

DRAWING No. 26-029

1/5/2009 GPLN

5/8/2014 10:51:57 AM \\GDOT-DSNI\GOPLOT\QCF\OGC.qcf nlaw M:\713290\DGN\713290SM29.prf