VOID

9/10/2014 Wed Sep 10 16:11:37 2014 davlnwlllams	\\gdot-dsn1\gocfg\resources\Gdot-2012.tbl	m:\713290\DGN\713290SG04.dgn	STATE	PROJECT NUMBER	SHEET NO.	TOTAL SHEETS
			GA	IMNHO-0285-01(354)	544	995

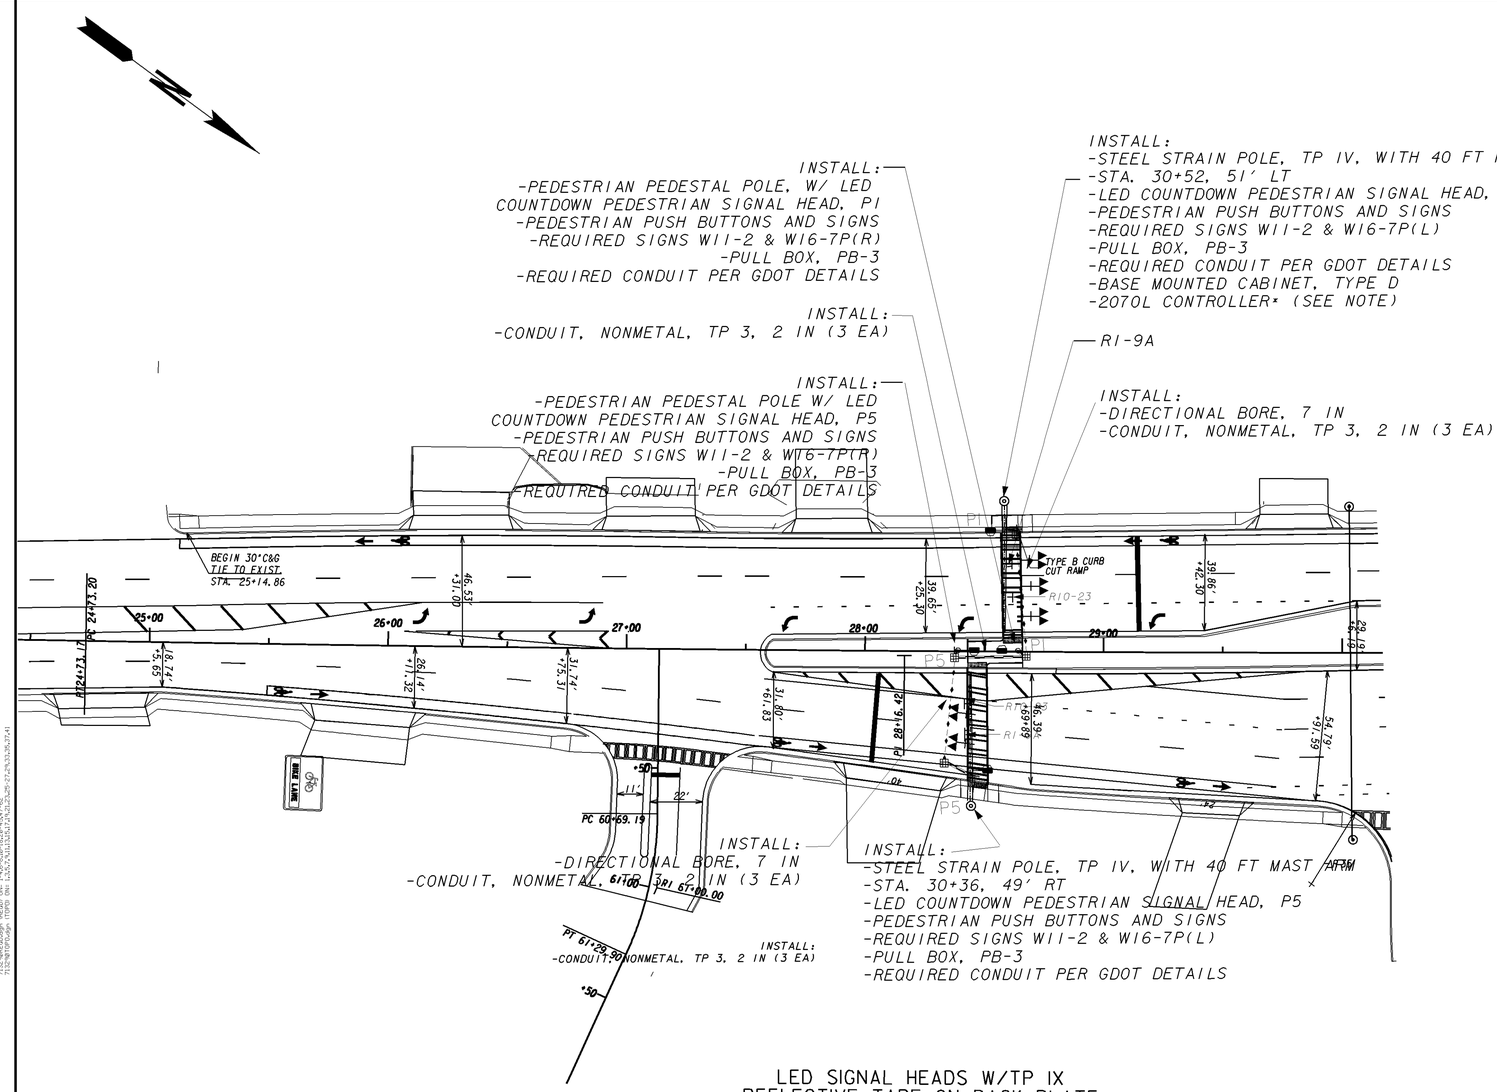

PEDESTRIAN SIGNS

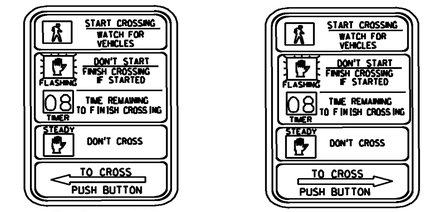

R10-3E(L) 9" X 15"

R10-3E(R) 9" X 15"

LED SIGNAL HEADS W/TP IX REFLECTIVE TAPE ON BACK PLATE BORDER

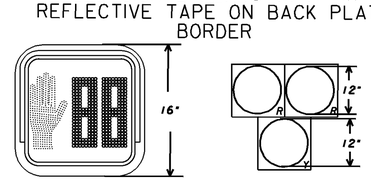

PHASING DIAGRAM

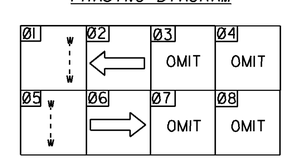

LED SIGNAL HEADS W/TP IX REFLECTIVE TAPE ON BACK PLATE BORDER

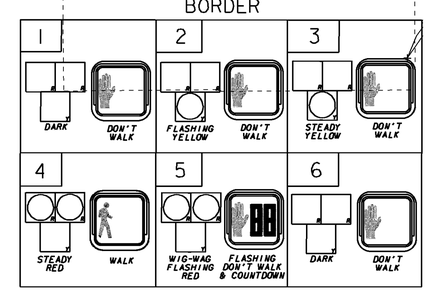

GEORGIA
DEPARTMENT OF TRANSPORTATION

SCALE IN FEET
0 30 60 120

REVISION DATES		
8/8/14		

STATE OF GEORGIA
DEPARTMENT OF TRANSPORTATION
OFFICE: ROADWAY DESIGN

SIGNAL PLANS
SIGNAL #3
I-285 AT FLAT SHOALS ROAD
INTERCHANGE RECONSTRUCTION

DRAWING NO. 27-06

1/5/2009 GPLN