6/12/2014 Thu Jun 12 12:36:44 2014 davlnwlllams	\\gdot-dsn1\gocfg\resources\Gdot-2012.tbl	m:\713290\DGN\713290_28-001.dgn	STATE	PROJECT NUMBER	SHEET NO.	TOTAL SHEETS
			GA	IMNHO-0285-01(354)	546	995

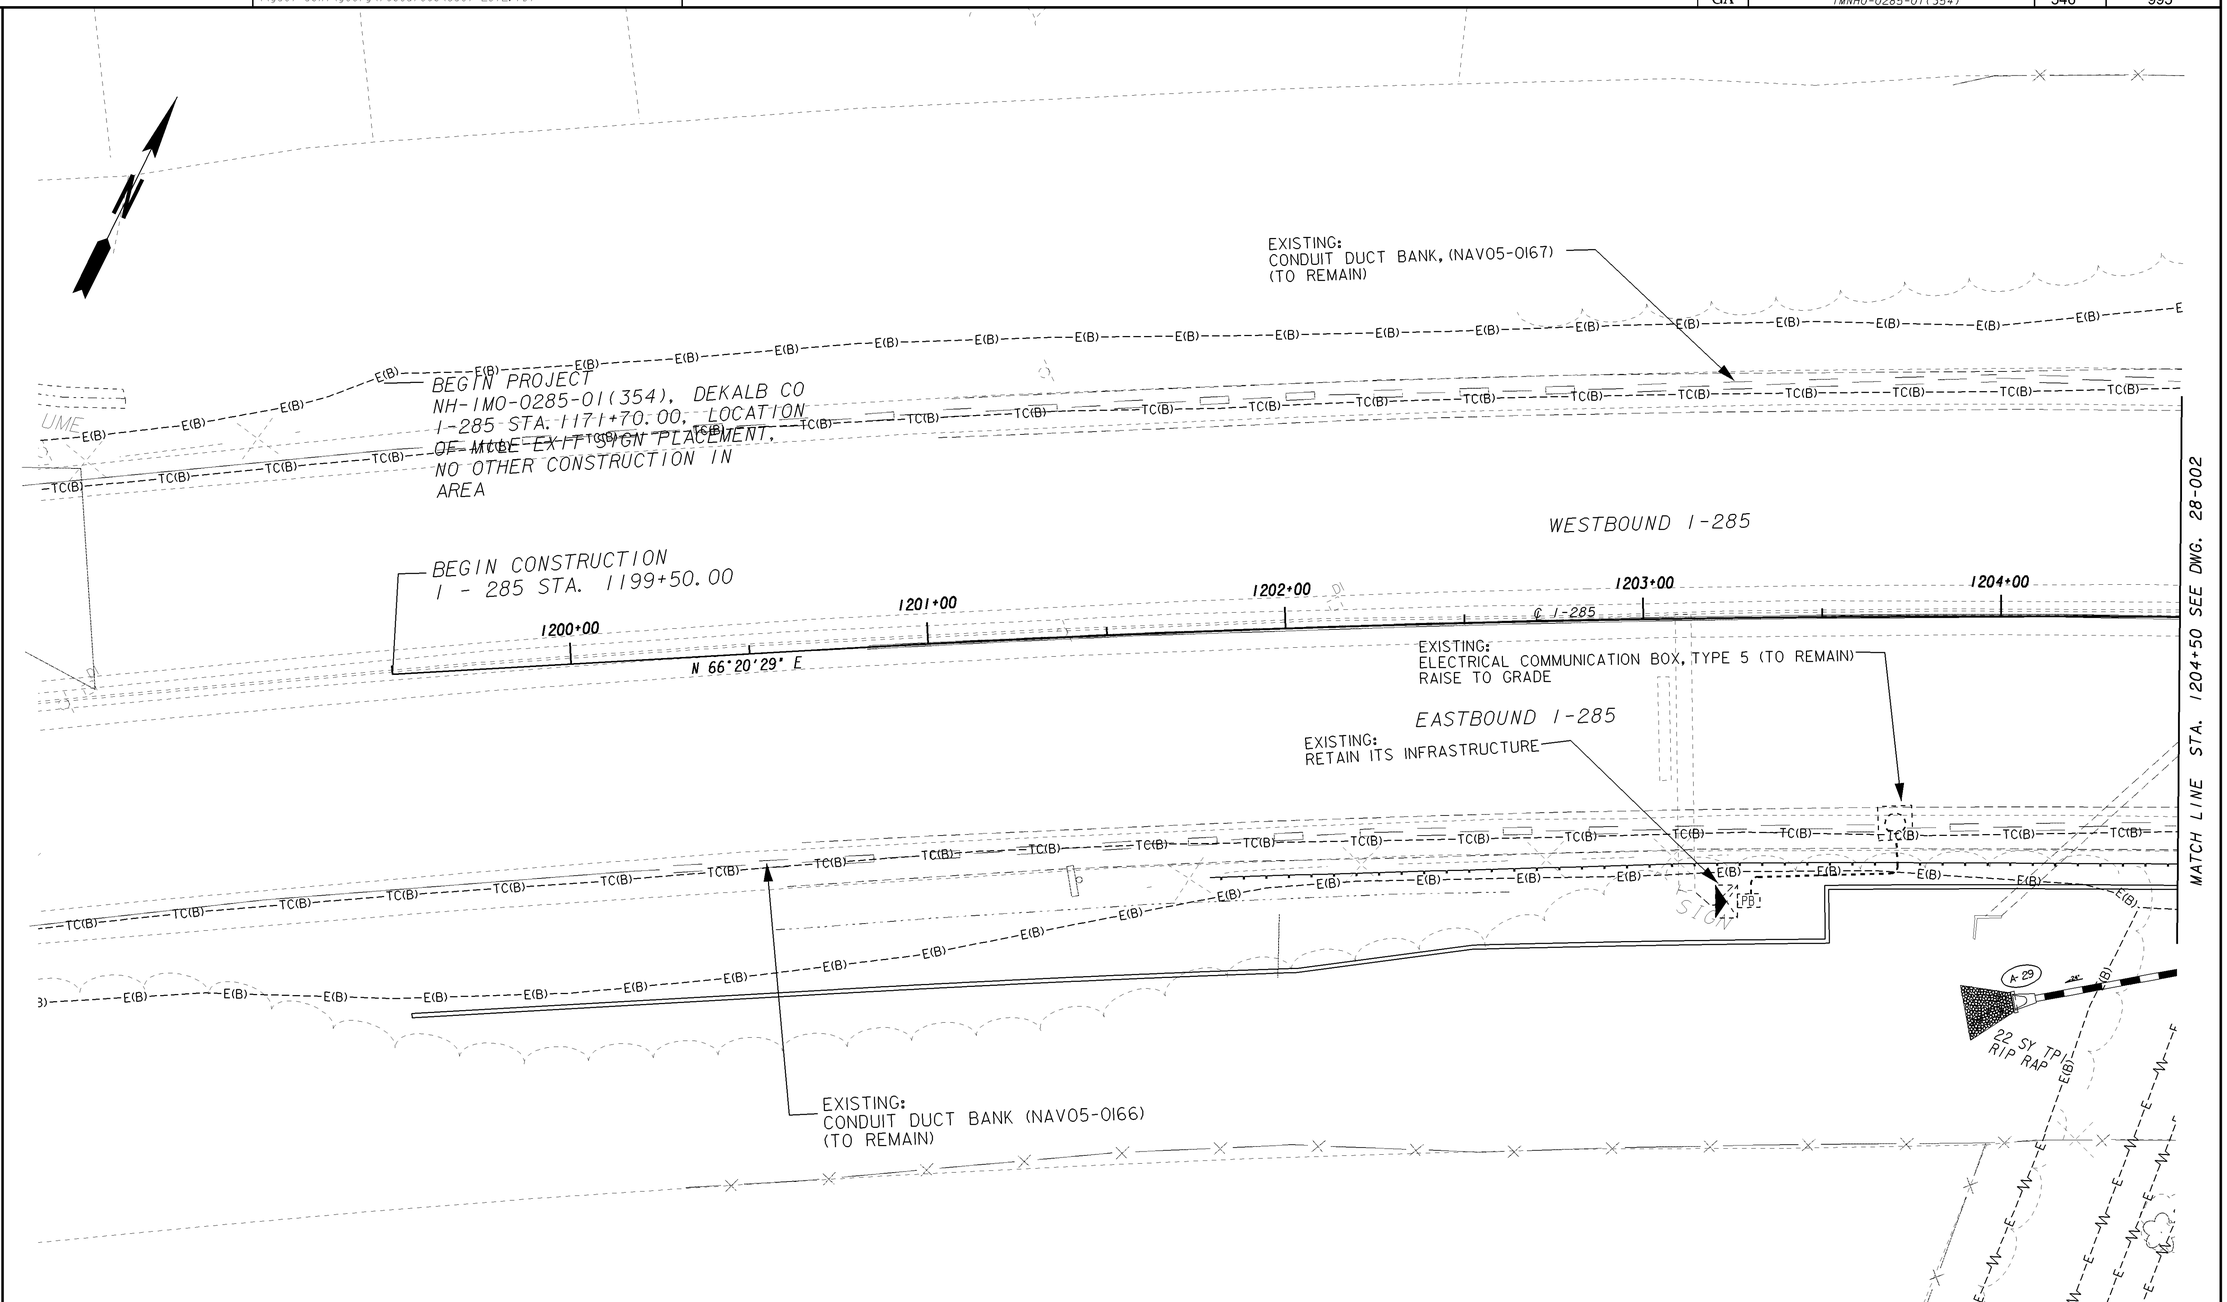

PROPERTY AND EXISTING R/W LINE	BEGIN LIMIT OF ACCESS.....	BLA
REQUIRED R/W LINE	END LIMIT OF ACCESS.....	ELA
CONSTRUCTION LIMITS	LIMIT OF ACCESS	
EASEMENT FOR CONSTR & MAINTENANCE OF SLOPES	REQ'D R/W & LIMIT OF ACCESS	
EASEMENT FOR CONSTR OF SLOPES		
EASEMENT FOR CONSTR OF DRIVES		

GEORGIA
DEPARTMENT OF TRANSPORTATION

SCALE IN FEET
0 20 40 80

REVISION DATES		
6/9/14		

STATE OF GEORGIA
DEPARTMENT OF TRANSPORTATION
OFFICE: ROADWAY DESIGN

ATMS PLANS

I-285 AT SR155/FLAT SHOALS
STA. 1198+00 TO STA. 1204+50

DRAWING No. 28-001

1/5/2009 GPLN