6/12/2014 Thu Jun 12 12:35:52 2014 davlnwlllams	\\gdot-dsn1\gocfg\resources\Gdot-2012.tbl	m:\713290\DGN\713290_28-023.dgn	STATE	PROJECT NUMBER	SHEET NO.	TOTAL SHEETS
			GA	IMNHO-0285-01(354)	568	995

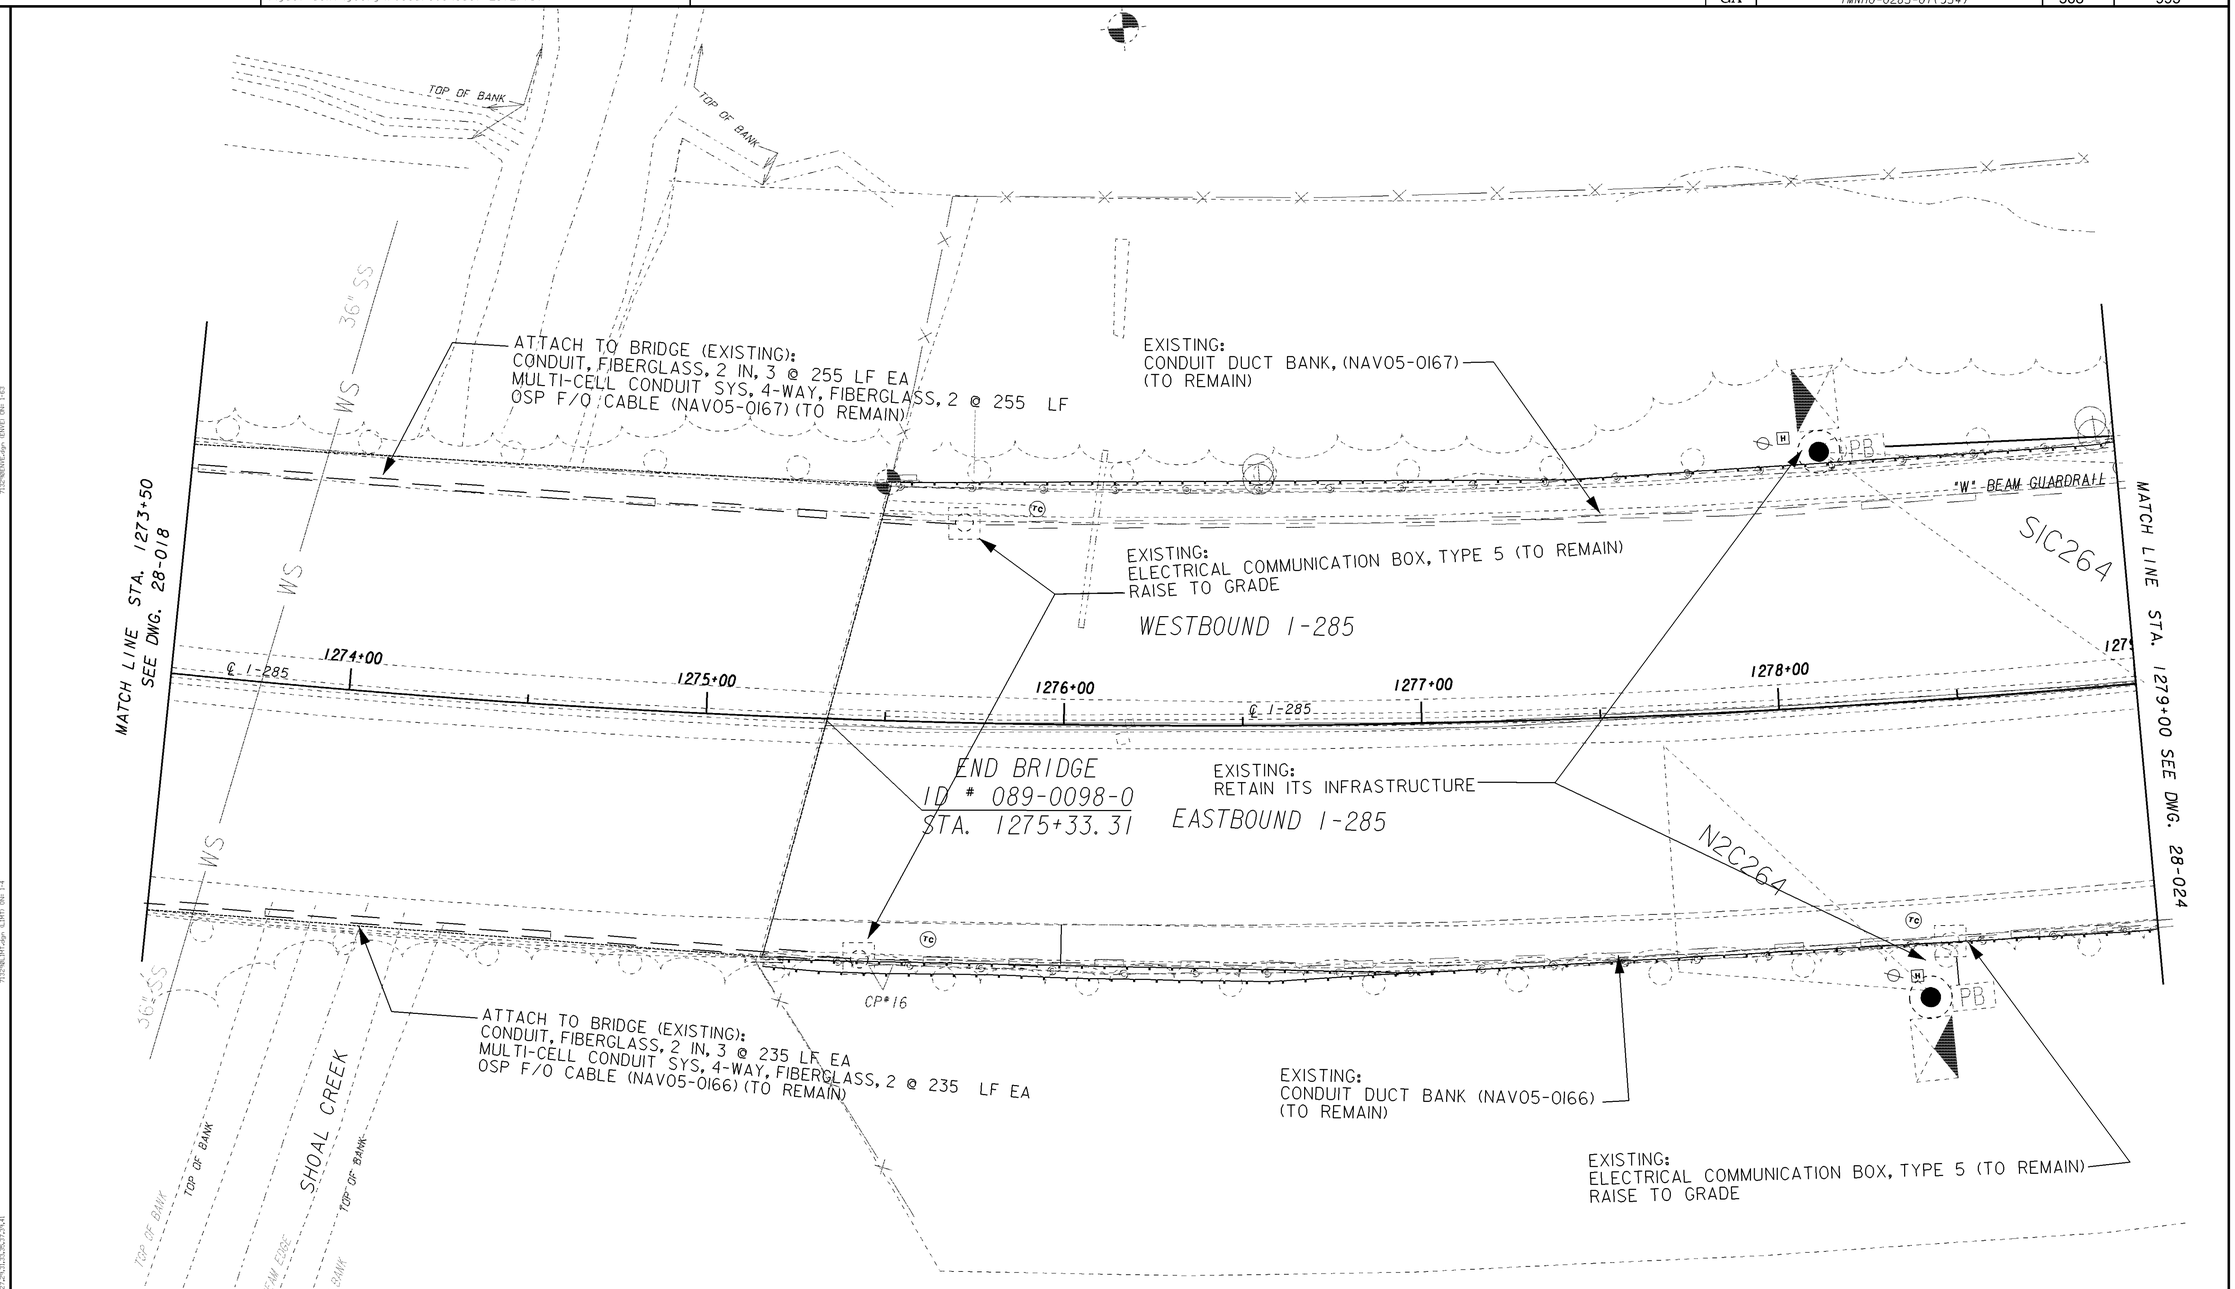

PROPERTY AND EXISTING R/W LINE	
REQUIRED R/W LINE	
CONSTRUCTION LIMITS	--C--F--
EASEMENT FOR CONSTR & MAINTENANCE OF SLOPES	
EASEMENT FOR CONSTR OF SLOPES	
EASEMENT FOR CONSTR OF DRIVES	

BEGIN LIMIT OF ACCESS	BLA
END LIMIT OF ACCESS	ELA
LIMIT OF ACCESS	
REQ'D R/W & LIMIT OF ACCESS	

REVISION DATES
6/9/14

STATE OF GEORGIA
DEPARTMENT OF TRANSPORTATION

OFFICE: ROADWAY DESIGN

ATMS PLANS

I-285 AT SR155/FLAT SHOALS
STA. 1273+50 TO STA. 1279+00

DRAWING No. 28-023

1/5/2009 GPLN