6/12/2014 davlnwlllams	Thu Jun 12 12:35:33 2014	\\gdot-dsn1\gocfg\resources\Gdot-2012.tbl	m:\713290\DGN\713290_28-025.dgn	STATE	PROJECT NUMBER	SHEET NO.	TOTAL SHEETS
				GA	IMNHO-0285-01(354)	570	995

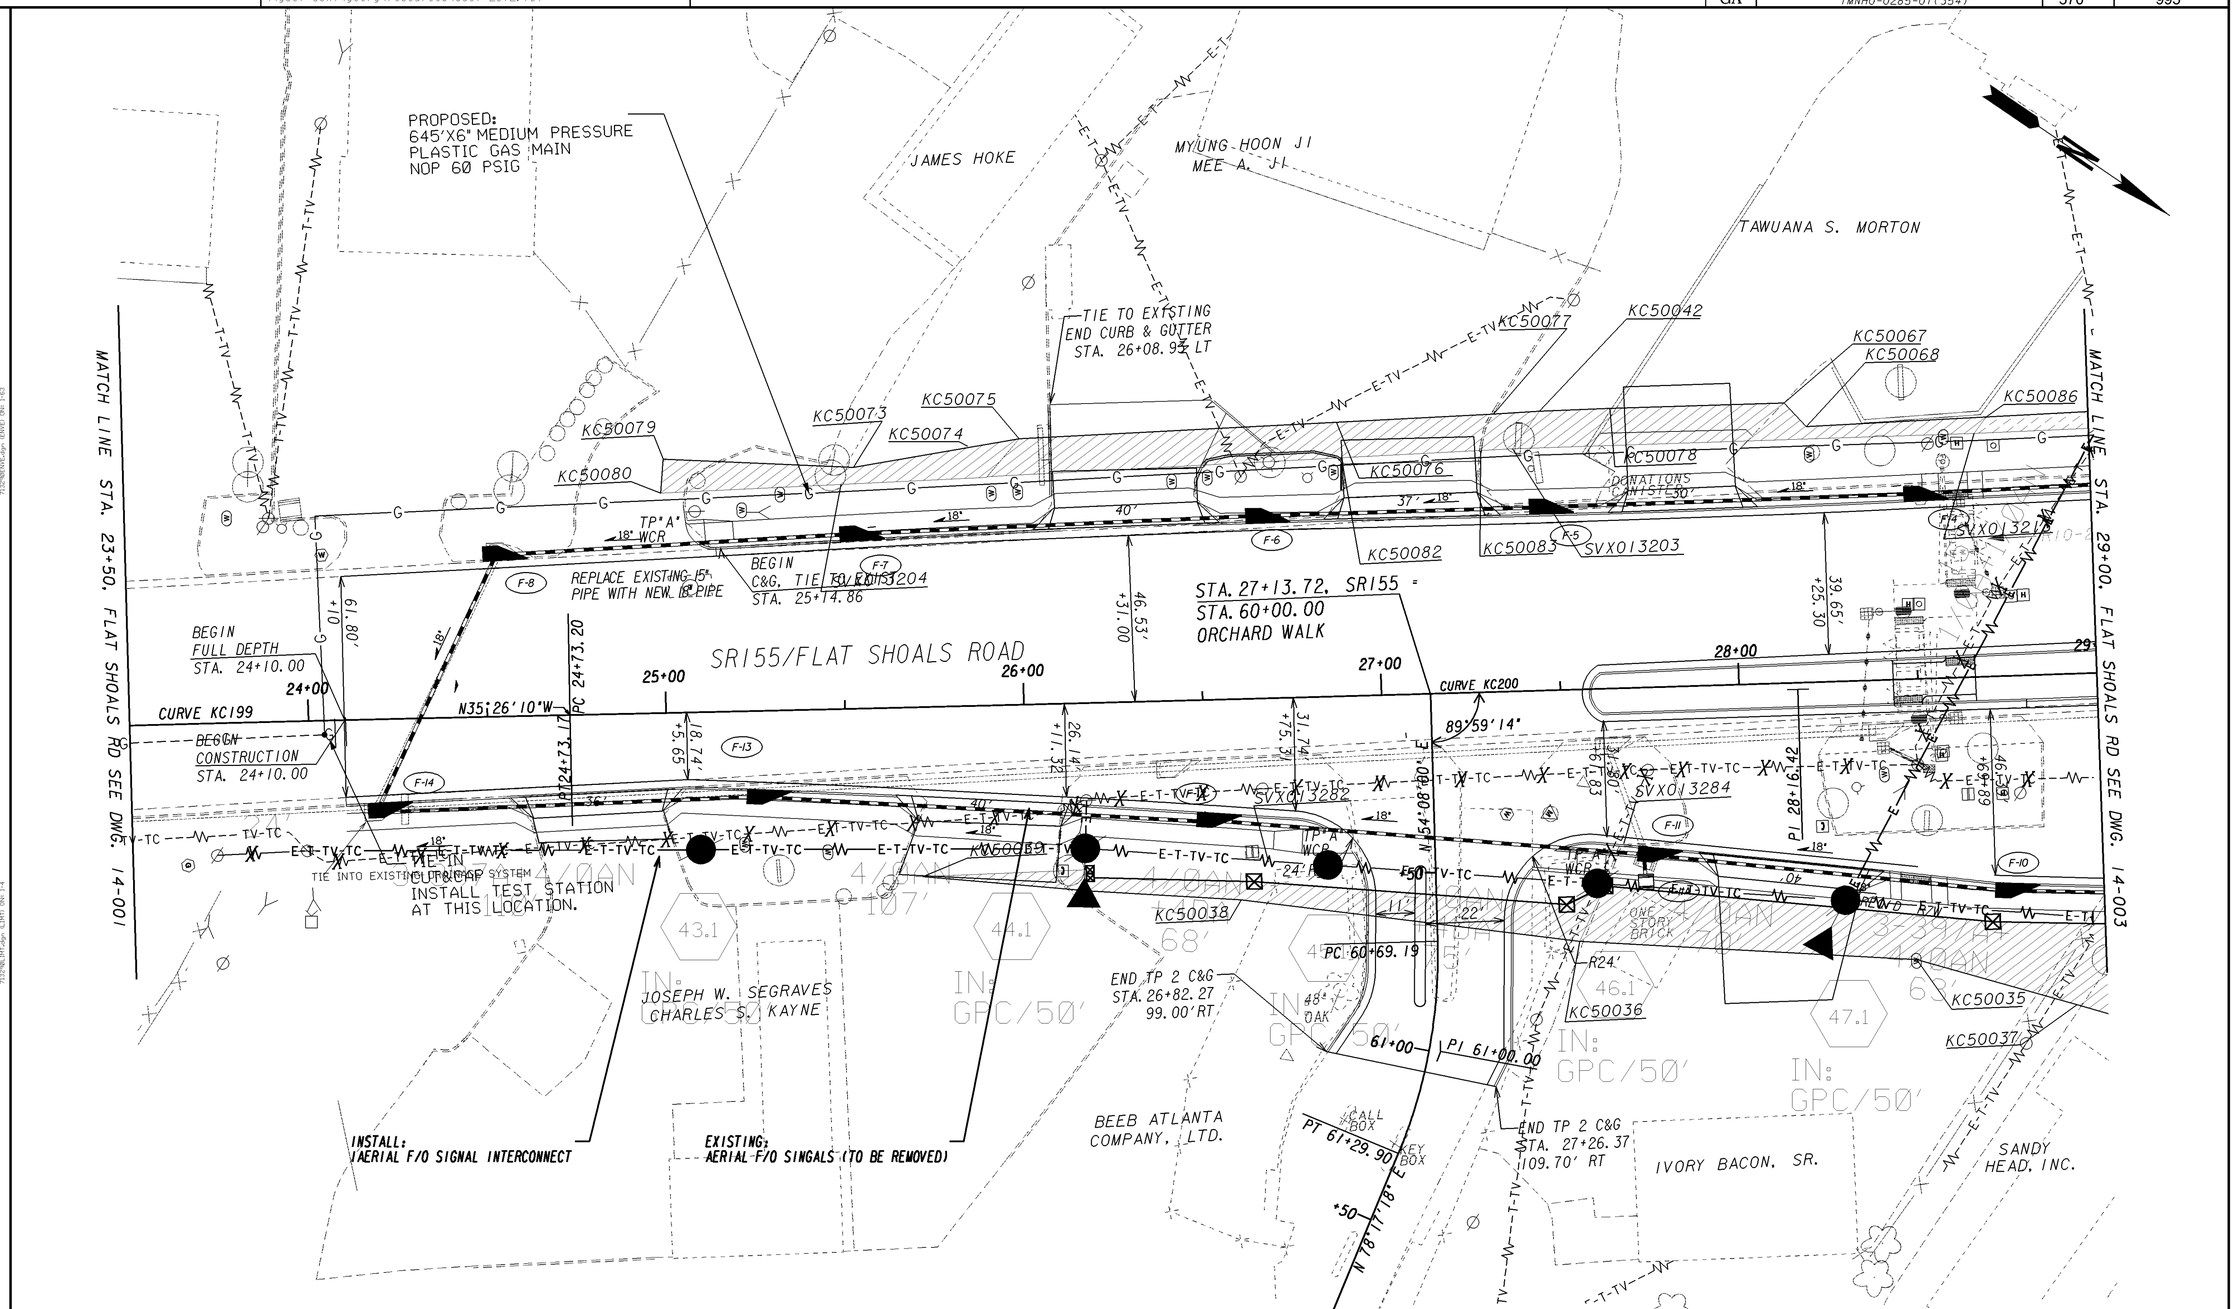

PROPERTY AND EXISTING R/W LINE	
REQUIRED R/W LINE	
CONSTRUCTION LIMITS	
EASEMENT FOR CONSTR & MAINTENANCE OF SLOPES	
EASEMENT FOR CONSTR OF SLOPES	
EASEMENT FOR CONSTR OF DRIVES	

BEGIN LIMIT OF ACCESS.....BLA
END LIMIT OF ACCESS.....ELA
LIMIT OF ACCESS
REQ'D R/W & LIMIT OF ACCESS

GEORGIA
DEPARTMENT OF TRANSPORTATION

SCALE IN FEET
0 20 40 80

REVISION DATES		
6/9/14		

STATE OF GEORGIA
DEPARTMENT OF TRANSPORTATION
OFFICE: ROADWAY DESIGN

ATMS PLANS

I-285 AT FLAT SHOALS RD
STA. 23+50 TO STA. 29+00

DRAWING No. 28-025

1/5/2009 GPLN