8/21/2014 Thu Aug 21 16:05:38 2014 swoods	\\gdot-dsn1\gocfg\resources\Gdot-2012.tbl	M:\713290\DGN\713290WE.dgn	STATE	PROJECT NUMBER	SHEET NO.	TOTAL SHEETS
			GA	IMNHO-0485-01(354)	578	995

TOW
TOP OF WALL

BFGL
BACK FACE
GROUND LINE

FFGL
FRONT FACE
GROUND LINE

BOS
BOTTOM OF STEM
TOP OF FOOTING

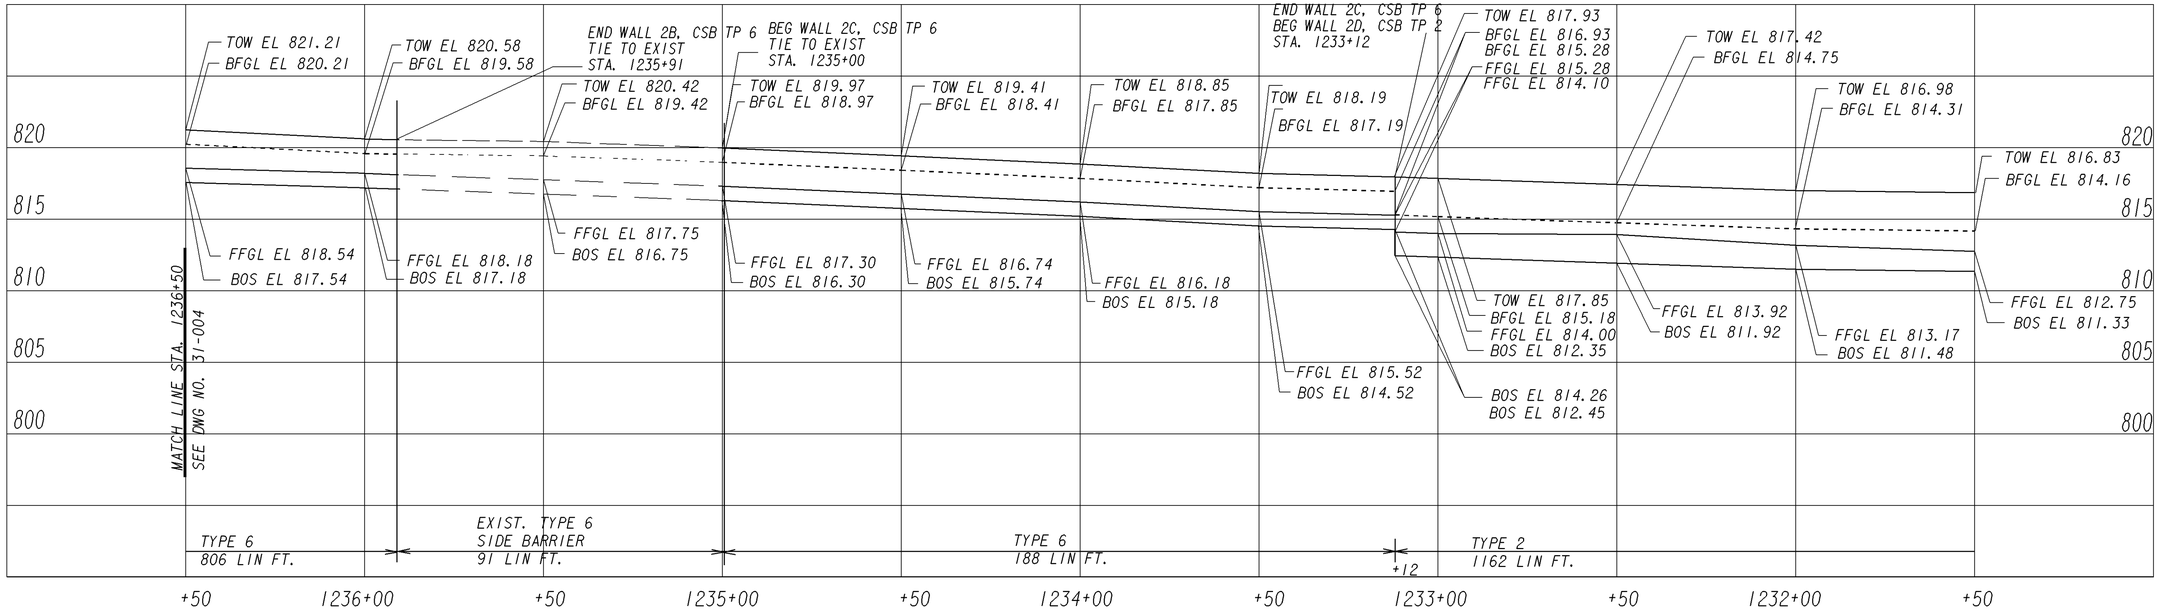

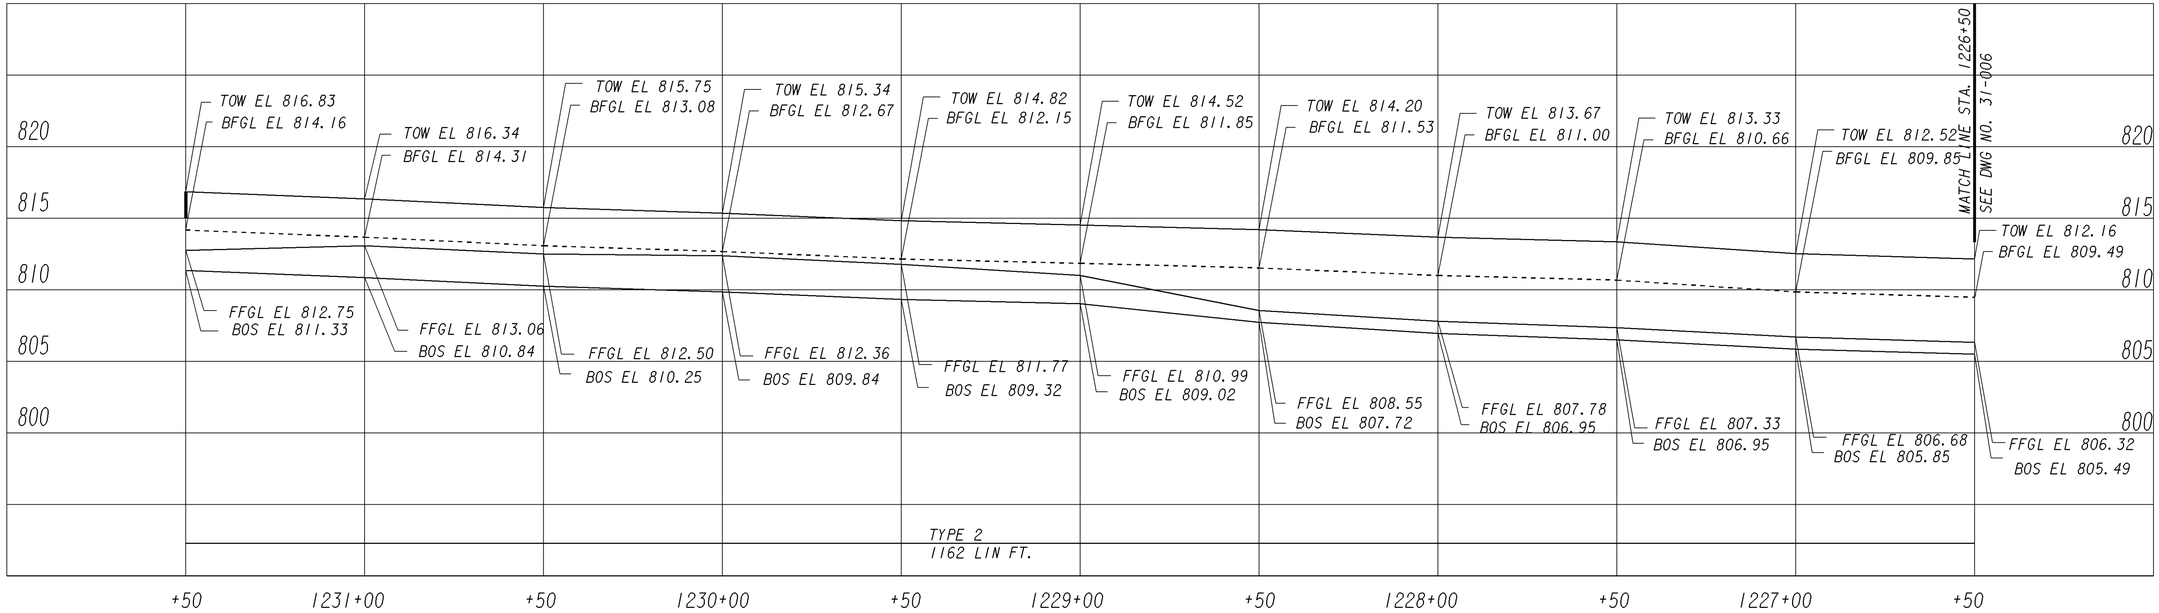

RAMP "B"

GEORGIA
DEPARTMENT OF TRANSPORTATION

SCALE
1" = 5' VERTICAL
1" = 50' HORIZONTAL

REVISION DATES		
8/8/2014		

STATE OF GEORGIA
DEPARTMENT OF TRANSPORTATION
OFFICE: ROADWAY DESIGN

WALL ENVELOPE - RAMP "B"

STA. 1235+50 TO 1226+50, I-285 LEFT

DRAWING No.
31-005

3/1/4DGT GR440E