STATE	PROJECT NUMBER	SHEET NO.	TOTAL SHEETS
GA	IMNHO-0285-01(354)	579	995

TOW
TOP OF WALL

BFGL
BACK FACE
GROUND LINE

FFGL
FRONT FACE
GROUND LINE

BOS
BOTTOM OF STEM
TOP OF FOOTING

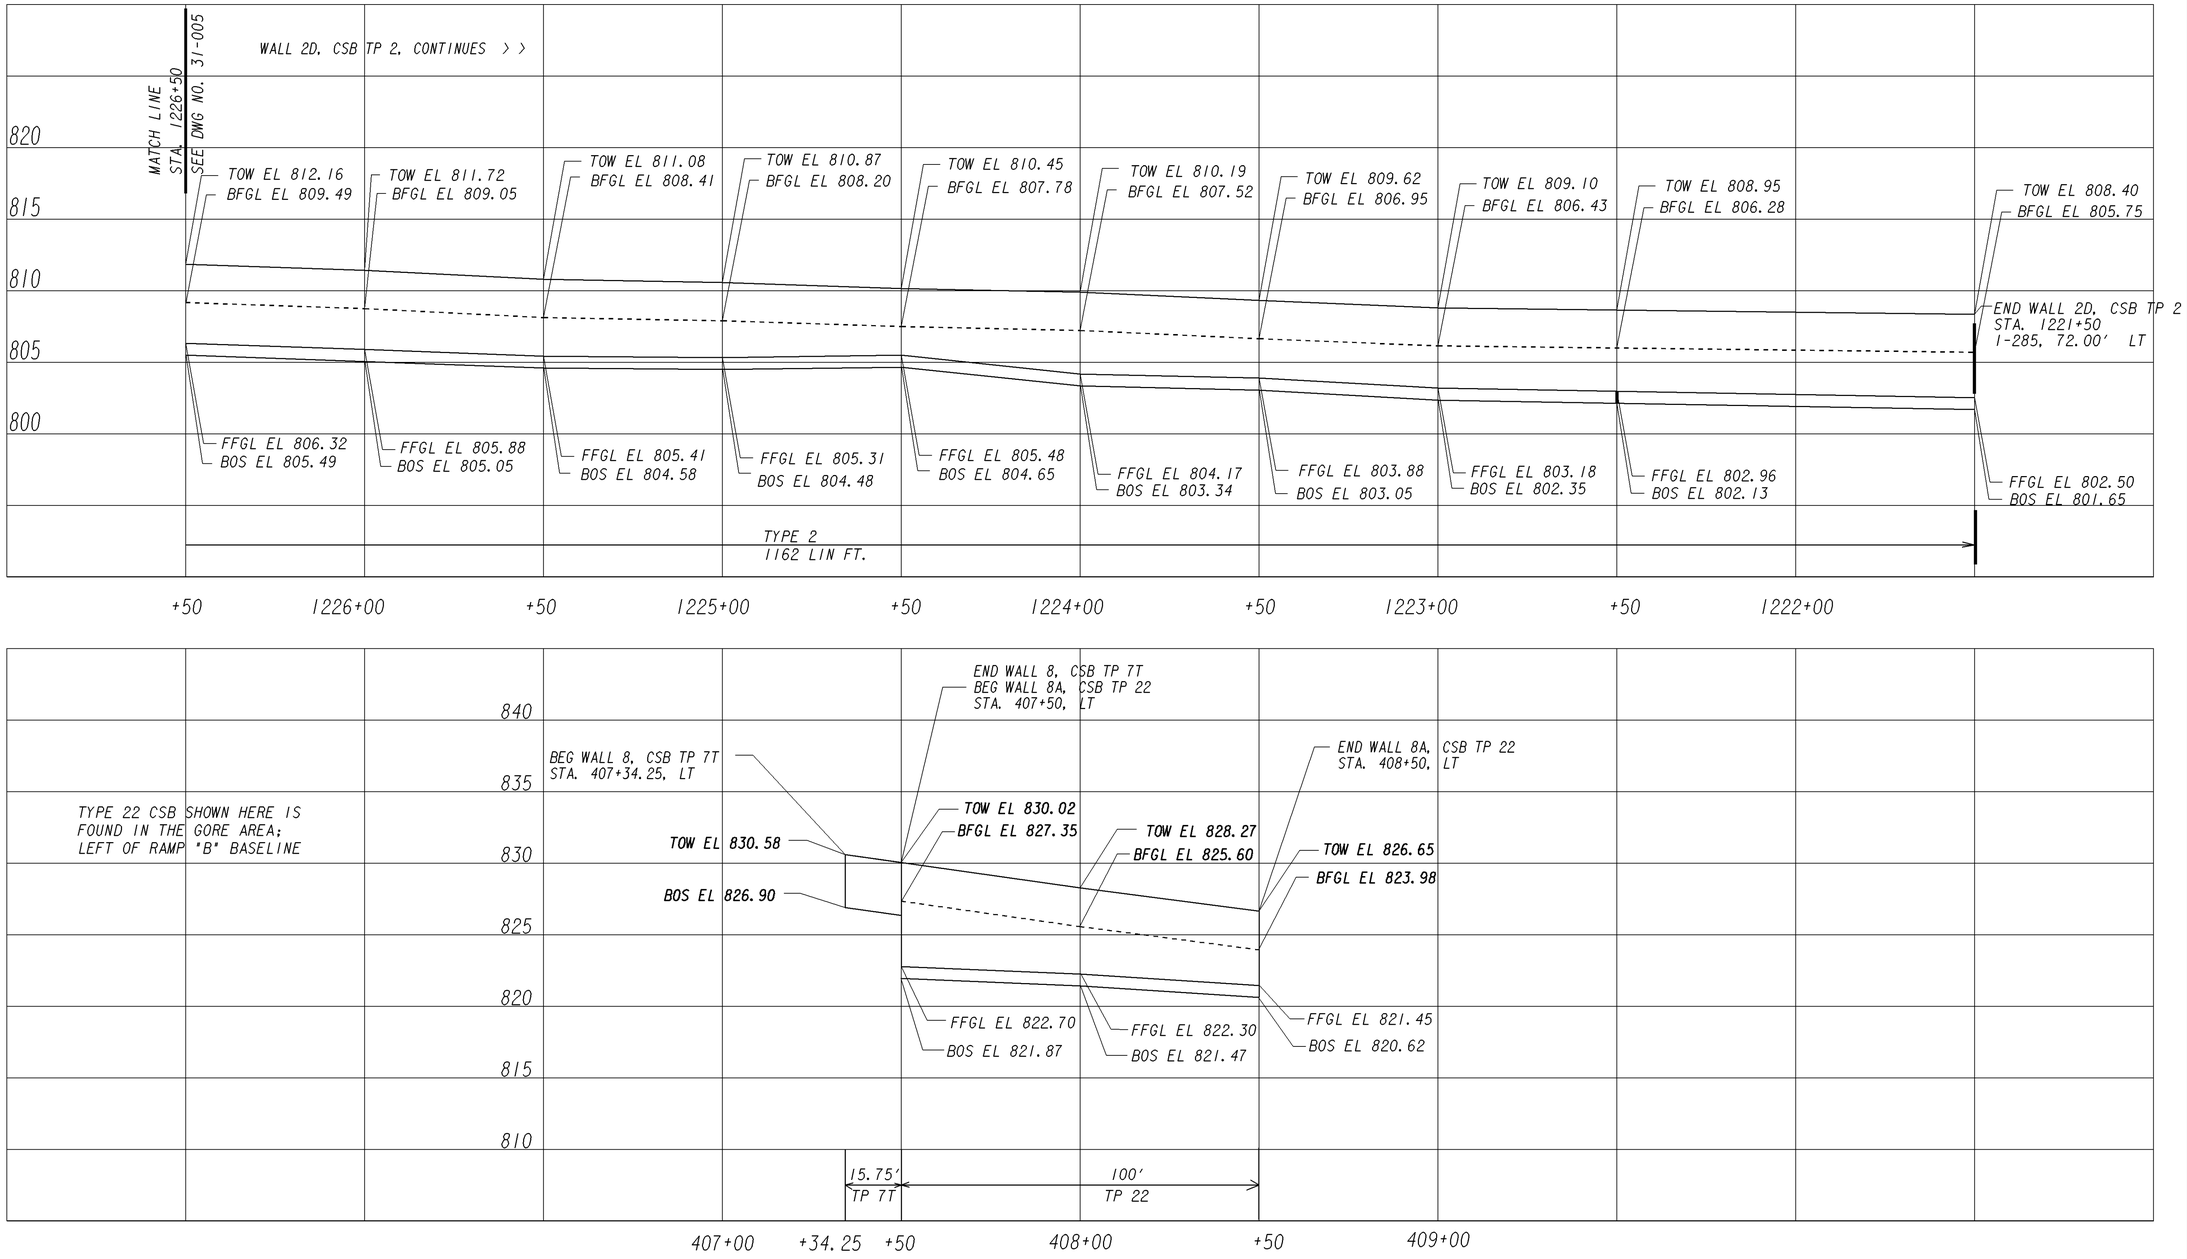

RAMP "B"

GEORGIA
DEPARTMENT OF TRANSPORTATION

SCALE
1" = 5' VERTICAL
1" = 50' HORIZONTAL

REVISION DATES		
8/8/2014		
9/12/2014		

STATE OF GEORGIA
DEPARTMENT OF TRANSPORTATION
OFFICE: ROADWAY DESIGN

WALL ENVELOPE - RAMP "B"

STA. 1226+50 TO 1222+50, I-285 LEFT

DRAWING No.
31-006

3/1/4DGT GR440E