8/21/2014 swoods	Thu Aug 21 16:05:38 2014	\\gdot-dsn1\gocfg\resources\Gdot-2012.tbl	M:\713290\DGN\713290WE.dgn	STATE	PROJECT NUMBER	SHEET NO.	TOTAL SHEETS
				GA	IMNHO-0285-01(354)	581	995

TOW
TOP OF WALL

BFGL
BACK FACE
GROUND LINE

FFGL
FRONT FACE
GROUND LINE

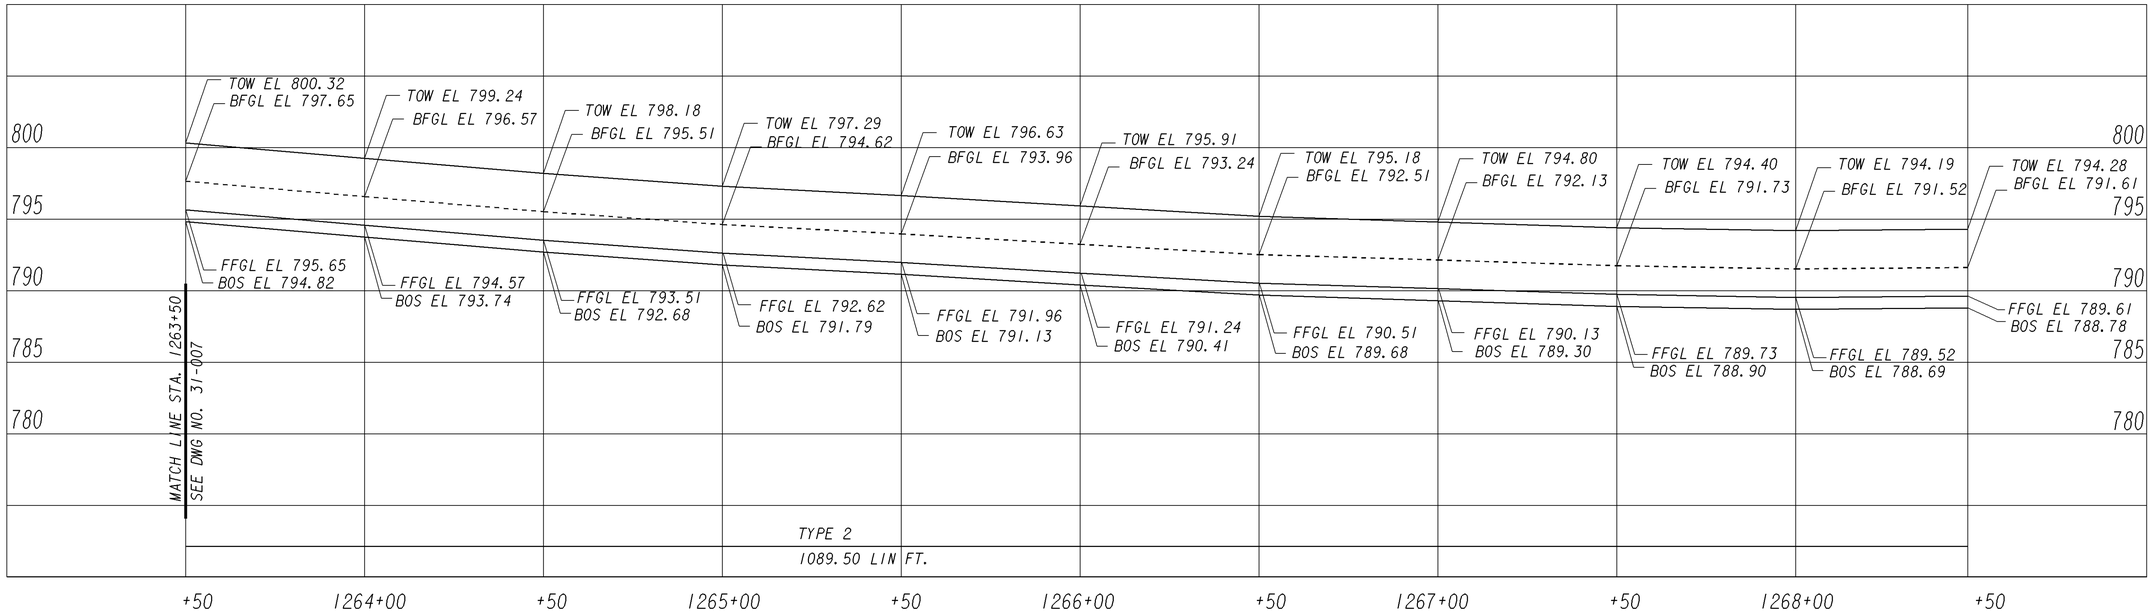

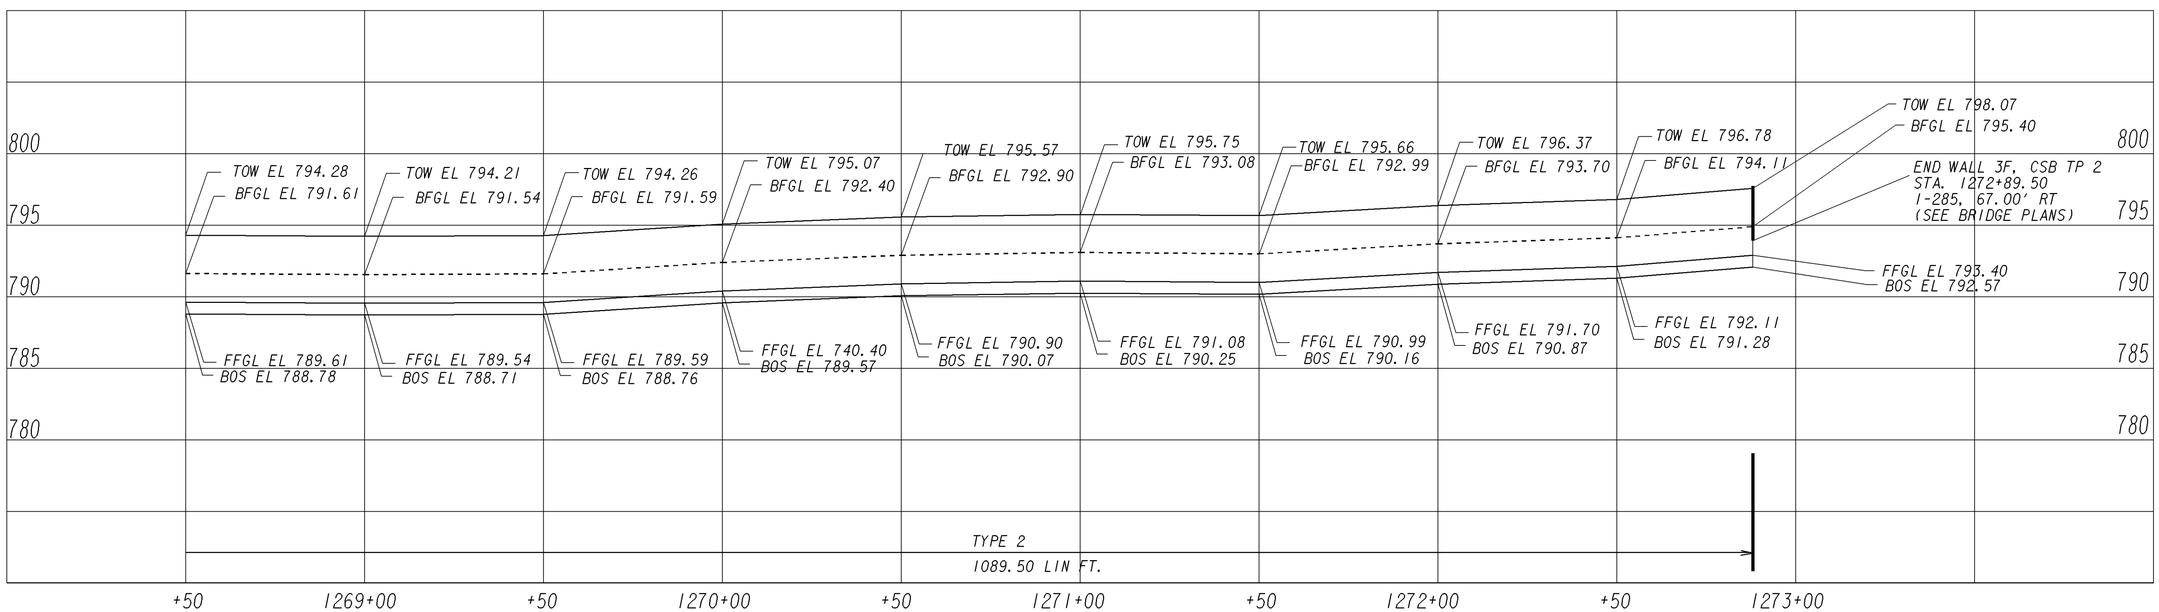

RAMP C STA 207+68.21 BACK =
I-285 STA 1259+20.12 AHEAD

GEORGIA
DEPARTMENT OF TRANSPORTATION

SCALE
1" = 5' VERTICAL
1" = 50' HORIZONTAL

REVISION DATES		
8/8/2014		

STATE OF GEORGIA
DEPARTMENT OF TRANSPORTATION
OFFICE: ROADWAY DESIGN

WALL ENVELOPE - RAMP C

STA. 1263+50 TO 1273+13 RIGHT

DRAWING No. 31-008

3/1/4DGT GR440E