STATE	PROJECT NUMBER	SHEET NO.	TOTAL SHEETS
GA.	IMNHO-0285-01(354)	584	995

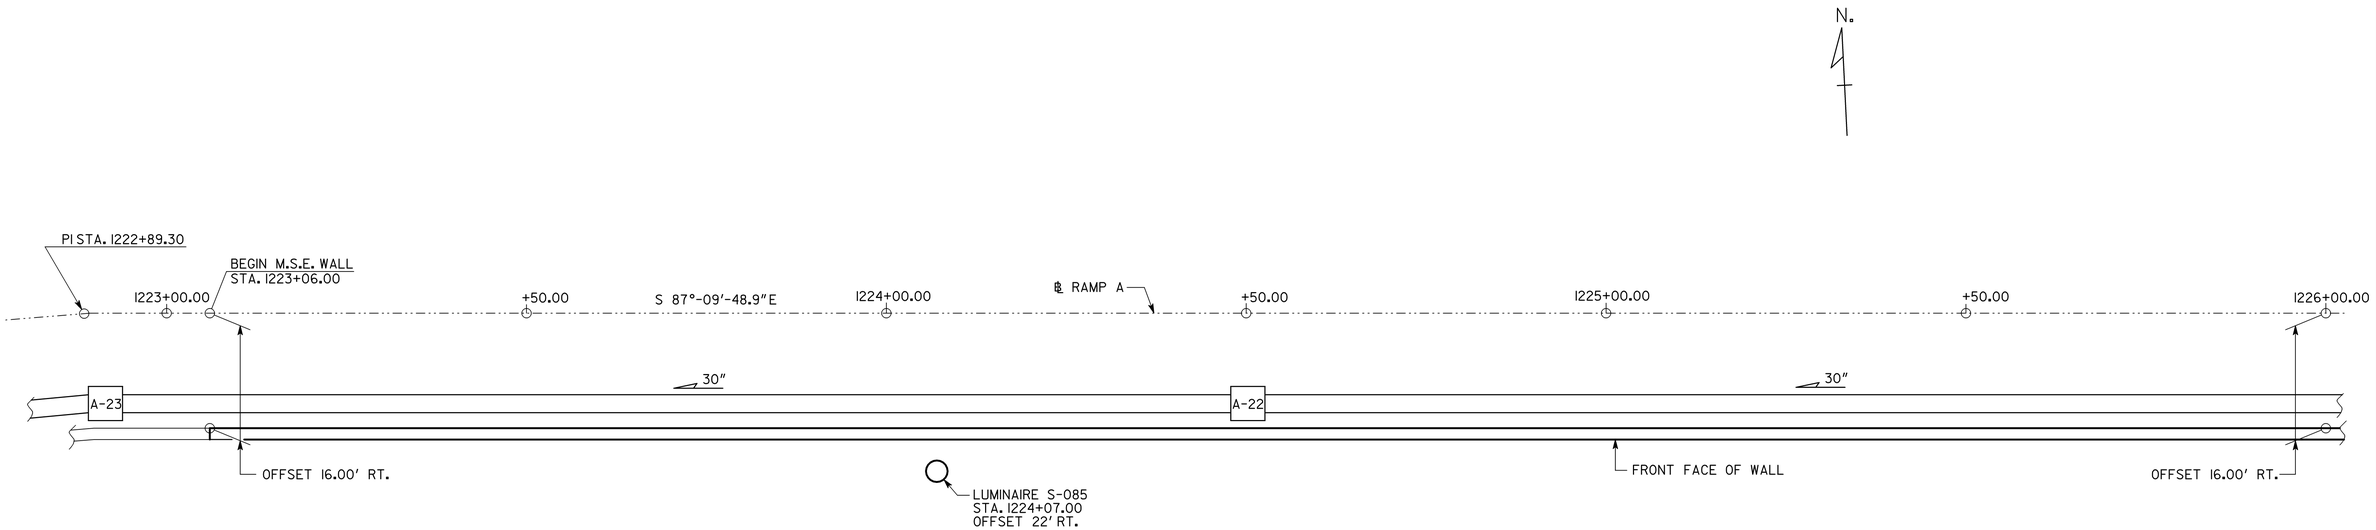

PLAN

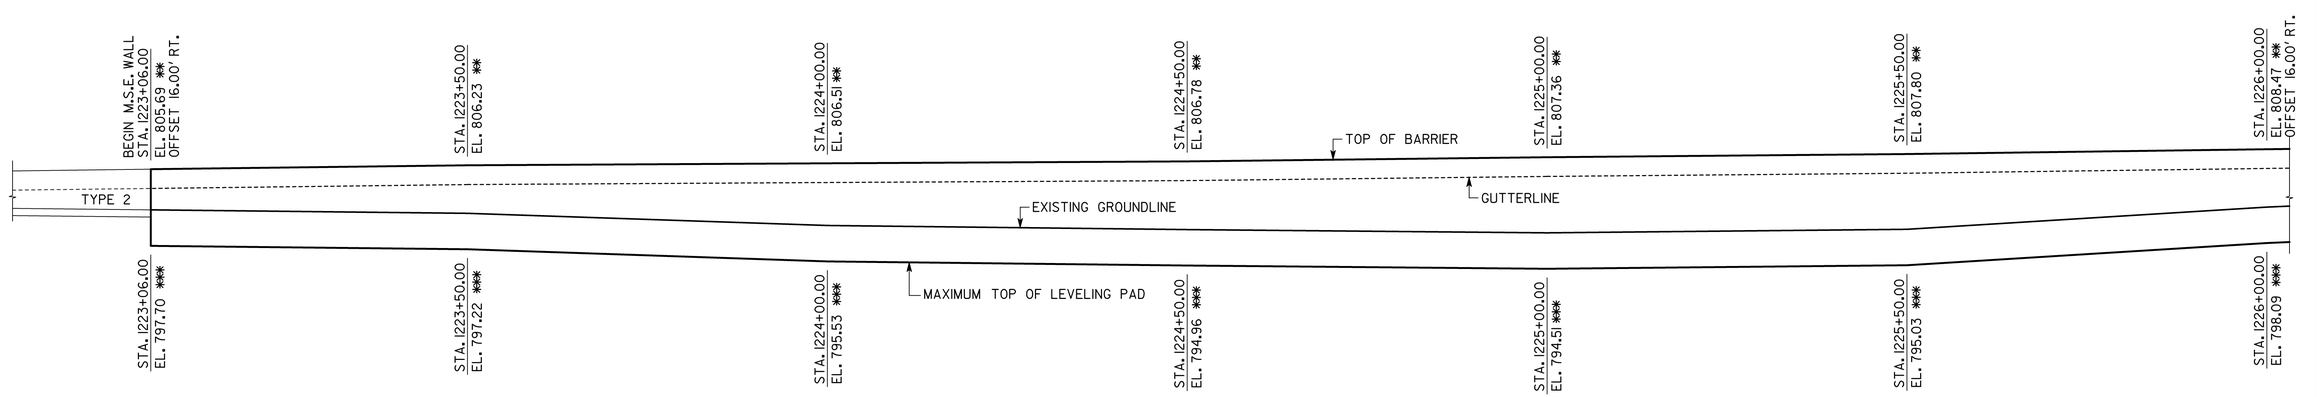

ELEVATION
(LOOKING AT FRONT FACE)

** - ELEVATIONS SHOWN ARE AT THE GUTTERLINE AT THE INSIDE FACE OF BARRIER.

*** - ELEVATIONS SHOWN ARE MAXIMUM ELEVATIONS AT THE TOP OF LEVELING PAD.

NOTE: SOUND BARRIER NOT SHOWN ON ELEVATION VIEW.

STA. 1223+00	EL. 806.26
STA. 1223+50	EL. 806.87
STA. 1224+00	EL. 807.15
STA. 1224+50	EL. 807.42
STA. 1225+00	EL. 807.98
STA. 1225+50	EL. 808.44
STA. 1226+00	EL. 809.11
STA. 1226+50	EL. 809.69
STA. 1227+00	EL. 810.29
STA. 1227+50	EL. 810.99
STA. 1228+00	EL. 811.44
STA. 1228+50	EL. 811.73
STA. 1229+00	EL. 812.14
STA. 1229+50	EL. 812.35
STA. 1230+00	EL. 812.81

GRADE DATA - ℄ RAMP A

WALL NO. 1B

GEORGIA
DEPARTMENT OF TRANSPORTATION
ENGINEERING DIVISION-OFFICE OF BRIDGES AND STRUCTURES

PLAN AND ELEVATION - RETAINING WALL 1B
STA. 1223+06.00 - STA. 1229+67.00 RT.
I-285 EB RAMP A
DEKALB COUNTY IMNHO-0285-01(354)

REVISIONS		DATE
REVISED WALL NUMBER	DDF	08-08-14

DRAWING NO. 32-001
WALL SHEET 1 OF 4

SCALE: 1" = 10'-0" (UNLESS NOTED) APRIL 2014

DESIGNED DDF CHECKED DPD REVIEWED DLC/WMD
DRAWN DDF DESIGN GROUP DDF APPROVED BFR

1 INCH WHEN PRINTED FULL SIZE

w:\L_Doug\713290 DeKalb\WALLS\D713290Walls.dgn 8:49:57 AM 8/6/2014

...\WALLS\D713290Walls.dgn 8/6/2014 8:49:57 AM