STATE	PROJECT NUMBER	SHEET NO.	TOTAL SHEETS
GA.	IMNHO-0285-01(354)	590	995

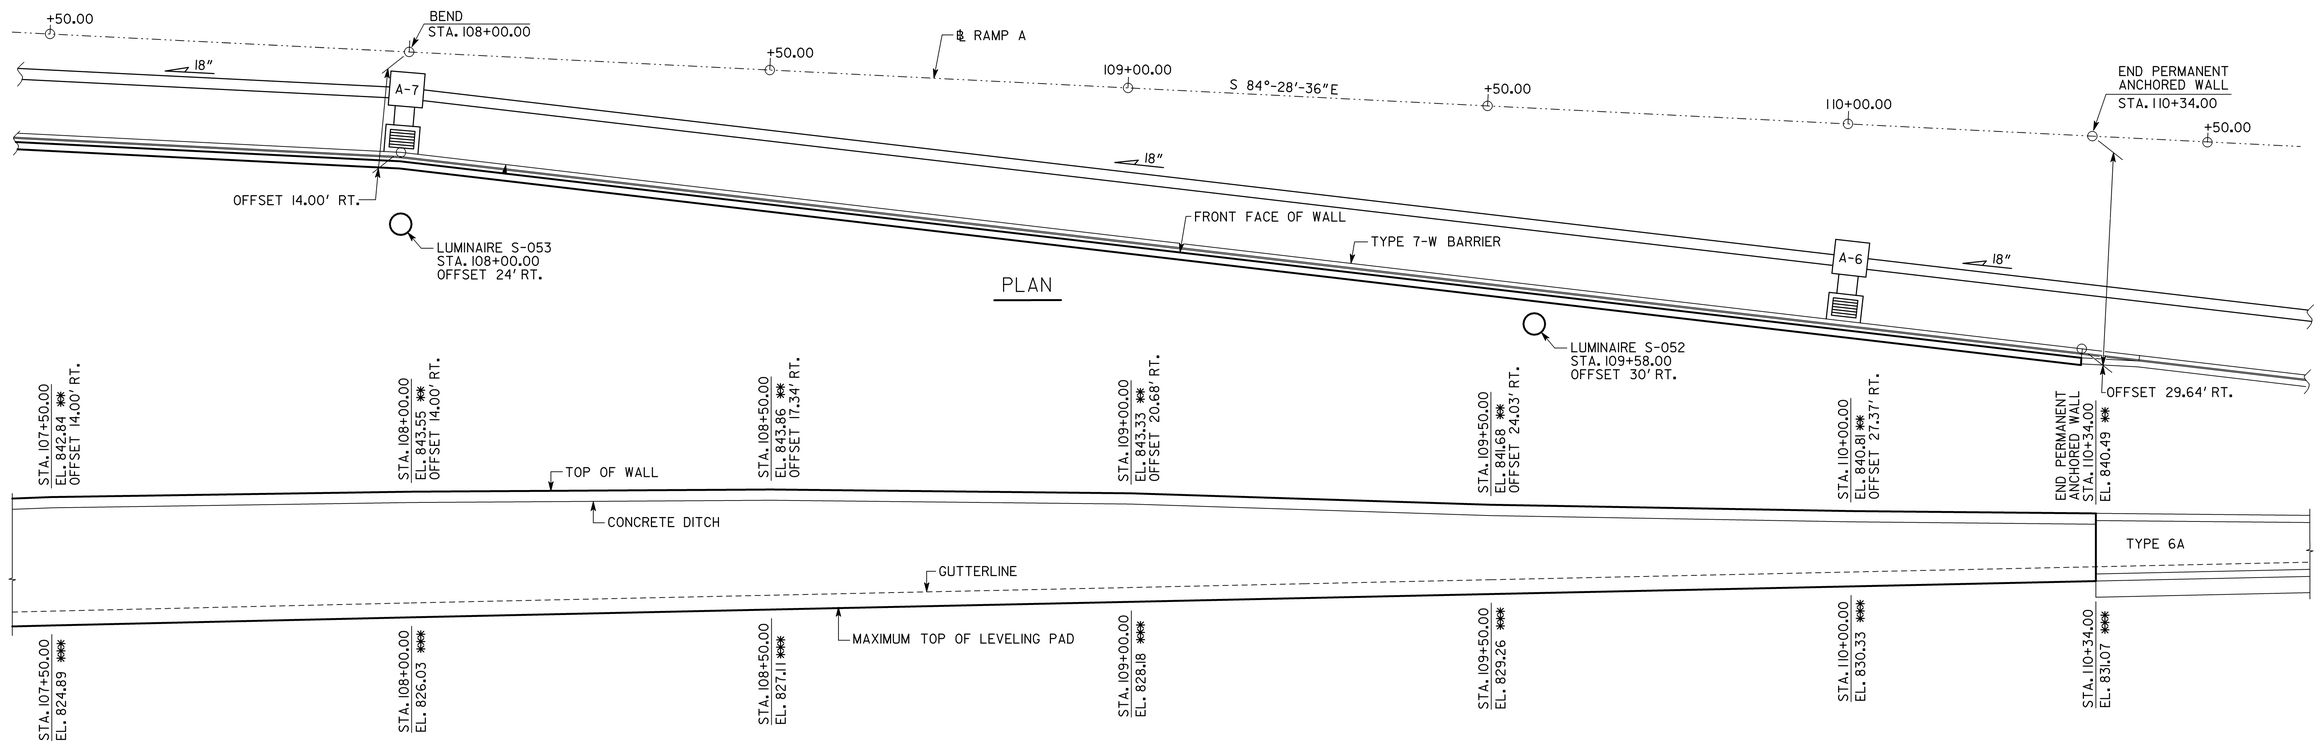

ELEVATION
(LOOKING AT BACK FACE)

** - ELEVATIONS SHOWN ARE AT THE TOP OF WALL

*** - ELEVATIONS SHOWN ARE MAXIMUM ELEVATIONS AT THE TOP OF LEVELING PAD.

WALL NO. 1F

GEORGIA
DEPARTMENT OF TRANSPORTATION
ENGINEERING DIVISION-OFFICE OF BRIDGES AND STRUCTURES

PLAN AND ELEVATION - RETAINING WALL 1F
STA. 101+67.00 - STA. 110+34.00RT.
I-285 EB RAMP A
DEKALB COUNTY IMNHO-0285-01(354)

REVISIONS		DATE
BY	REVISED WALL NUMBER	
DDF		08-08-14

SCALE: 1" = 10'-0" (UNLESS NOTED) APRIL 2014

DRAWING NO. 32-007
WALL SHEET 3 OF 4

DESIGNED DDF | CHECKED DPD | REVIEWED DLC/WMD
DRAWN DDF | DESIGN GROUP DDF | APPROVED BFR

1 INCH WHEN PRINTED FULL SIZE

...\WALLS\D713290Walls.dgn 8/6/2014 8:51:19 AM
w:\L_Doug\713290 Dekalb\WALLS\D713290Walls.dgn 8/6/2014 8:51:19 AM