STATE	PROJECT NUMBER	SHEET NO.	TOTAL SHEETS
GA.	IMNHO-0285-01 (354)	593	995

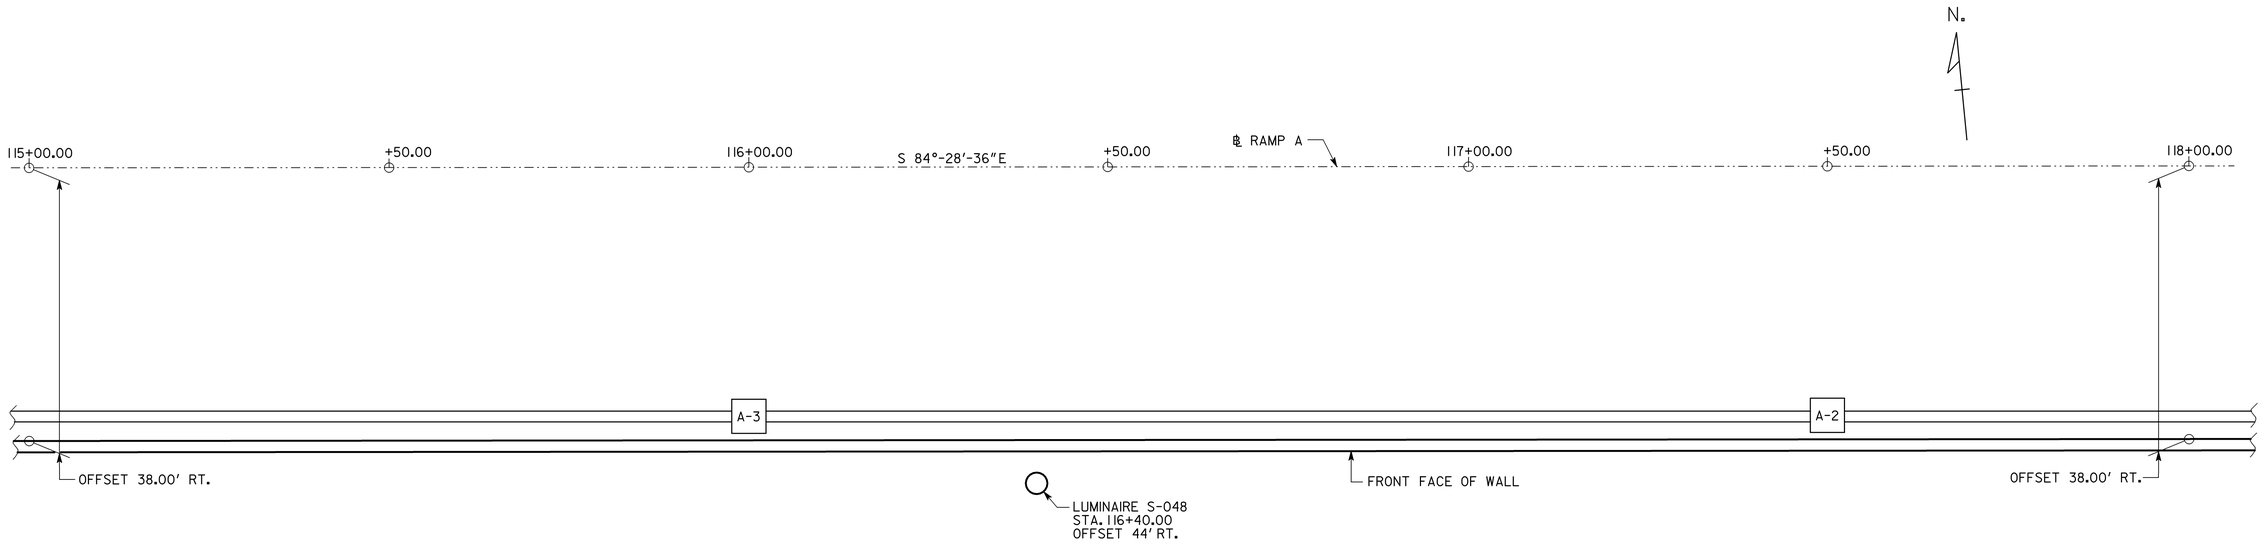

PLAN

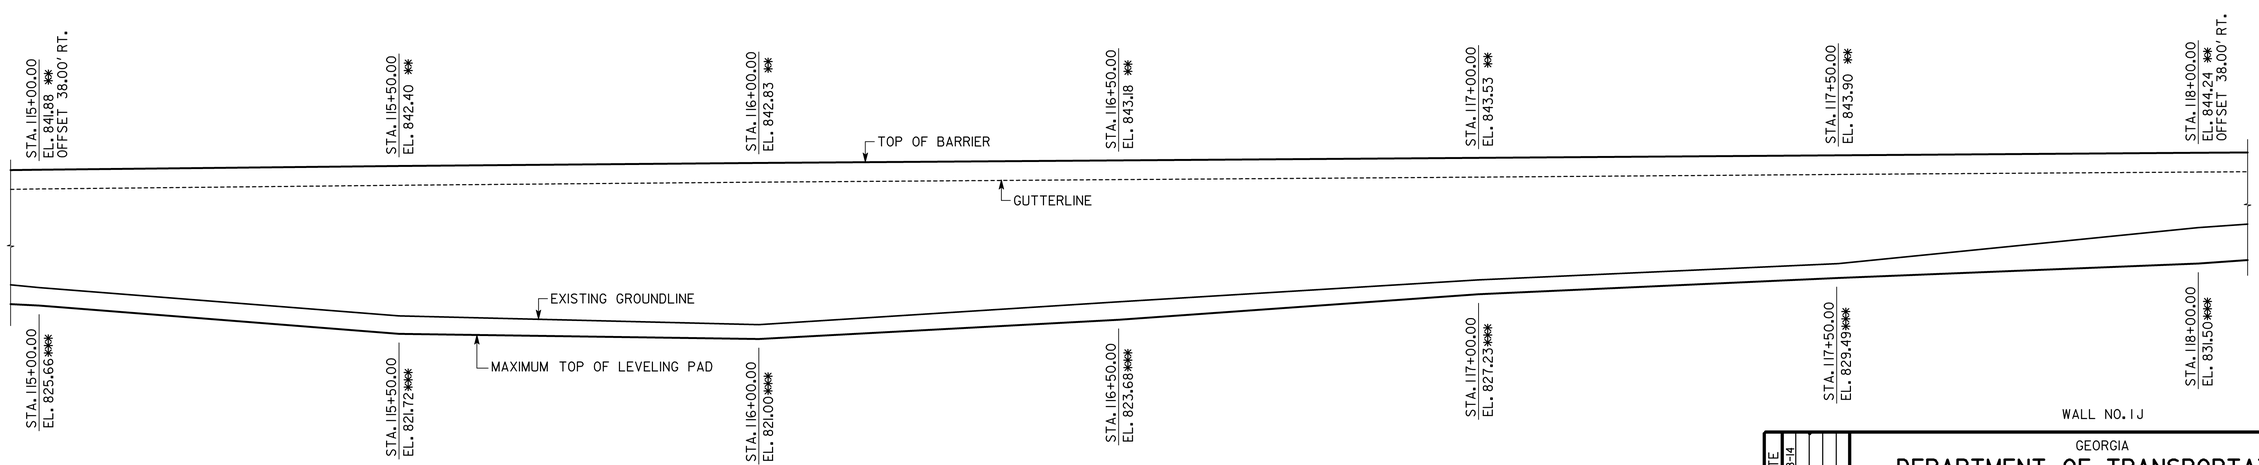

ELEVATION
(LOOKING AT FRONT FACE)

** - ELEVATIONS SHOWN ARE AT THE GUTTERLINE AT THE INSIDE FACE OF BARRIER.

*** - ELEVATIONS SHOWN ARE MAXIMUM ELEVATIONS AT THE TOP OF LEVELING PAD.

NOTE: SOUND BARRIER NOT SHOWN ON ELEVATION VIEW.

REVISIONS	BY	DATE
REVISED WALL NUMBER	DDF	08-08-14

GEORGIA
DEPARTMENT OF TRANSPORTATION
ENGINEERING DIVISION-OFFICE OF BRIDGES AND STRUCTURES

PLAN AND ELEVATION - RETAINING WALL 1J
STA. 112+58.00 - STA. 119+90.44 RT.
I-285 EB RAMP A
DEKALB COUNTY IMNHO-0285-01 (354)

DRAWING NO. 32-010
WALL SHEET 2 OF 4

SCALE: 1" = 10'-0" (UNLESS NOTED) APRIL 2014

DESIGNED DDF | CHECKED DPD | REVIEWED DLC/WMD
DRAWN DDF | DESIGN GROUP DDF | APPROVED BFR

1 INCH WHEN PRINTED FULL SIZE

w:\L_Doug\713290 DeKalb\WALLS\D713290Walls.dgn 8:52:13 AM 8/6/2014

\WALLS\D713290Walls.dgn 8/6/2014 8:52:13 AM