STATE	PROJECT NUMBER	SHEET NO.	TOTAL SHEETS
GA.	IMNHO-0285-01(354)	598	995

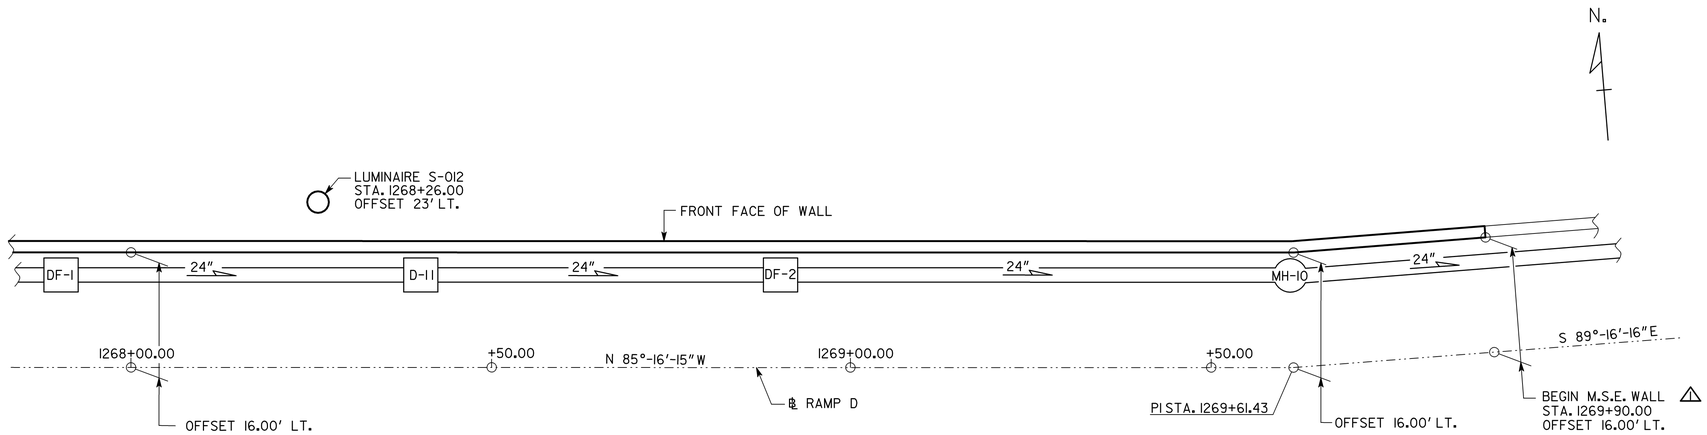

PLAN

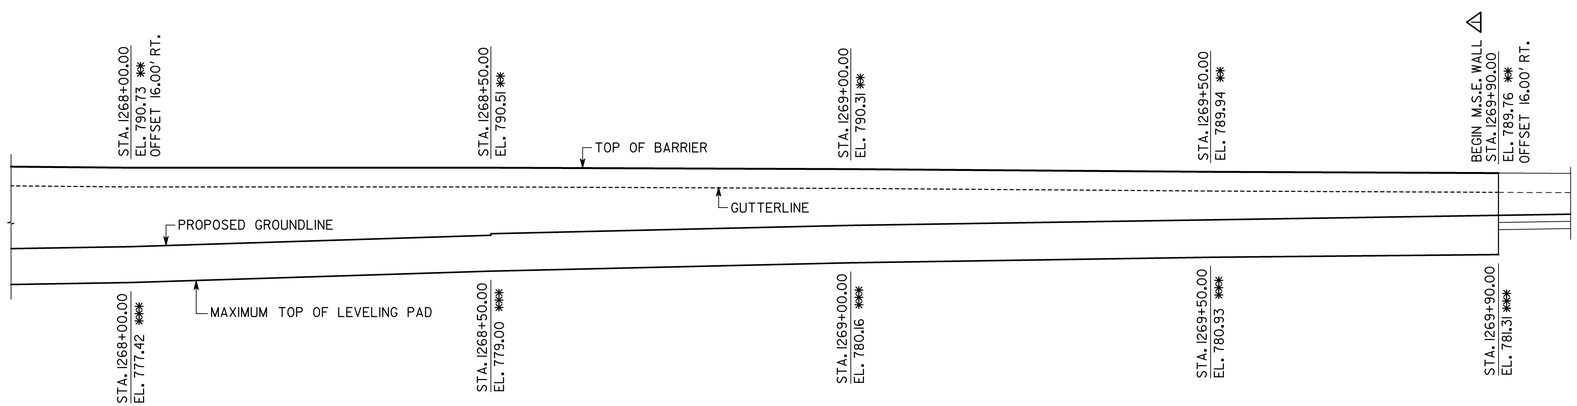

ELEVATION
(LOOKING AT BACK FACE)

** - ELEVATIONS SHOWN ARE AT THE GUTTERLINE AT THE INSIDE FACE OF BARRIER.

*** - ELEVATIONS SHOWN ARE MAXIMUM ELEVATIONS AT THE TOP OF LEVELING PAD.

NOTE: SOUND BARRIER NOT SHOWN ON ELEVATION VIEW.

WALL NO. 4B

GEORGIA
DEPARTMENT OF TRANSPORTATION
ENGINEERING DIVISION-OFFICE OF BRIDGES AND STRUCTURES

REVISIONS	BY	DATE
REVISED WALL NUMBER	DDF	08-08-14

PLAN AND ELEVATION - RETAINING WALL 4B
RAMP STA. 301+62.00 - I-285 STA. 1270+90.00
I-285 WB RAMP D
DEKALB COUNTY IMNHO-0285-01(354)

DRAWING NO. 32-015
WALL SHEET 3 OF 4

SCALE: 1" = 10'-0" (UNLESS NOTED) APRIL 2014

DESIGNED DDF | CHECKED DPD | REVIEWED DLC/WMD
DRAWN DDF | DESIGN GROUP DDF | APPROVED BFR

1 INCH WHEN PRINTED FULL SIZE

w:\L_Doug\713290 DeKalb\WALLS\D713290Walls.dgn 8:53:35 AM 8/6/2014

\WALLS\D713290Walls.dgn 8/6/2014 8:53:35 AM