STATE	PROJECT NUMBER	SHEET NO.	TOTAL SHEETS
GA.	IMNHO-0285-01(354)	603	995

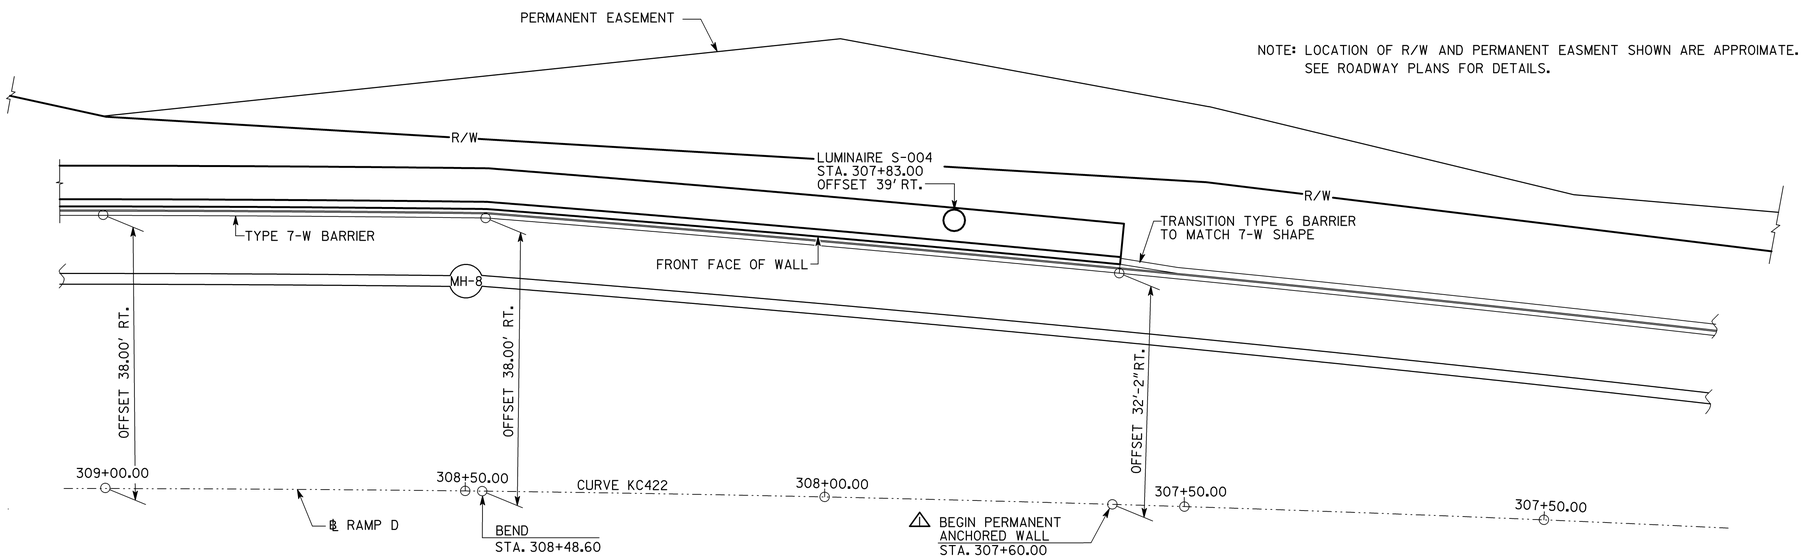

PLAN

* - ELEVATIONS SHOWN ARE AT THE TOP OF WALL.

** - ELEVATIONS SHOWN ARE MAXIMUM ELEVATIONS AT THE TOP OF LEVELING PAD.

NOTE: TYPE 7-W BARRIER AND SOUND BARRIER ARE NOT SHOWN ON ELEVATION VIEW.

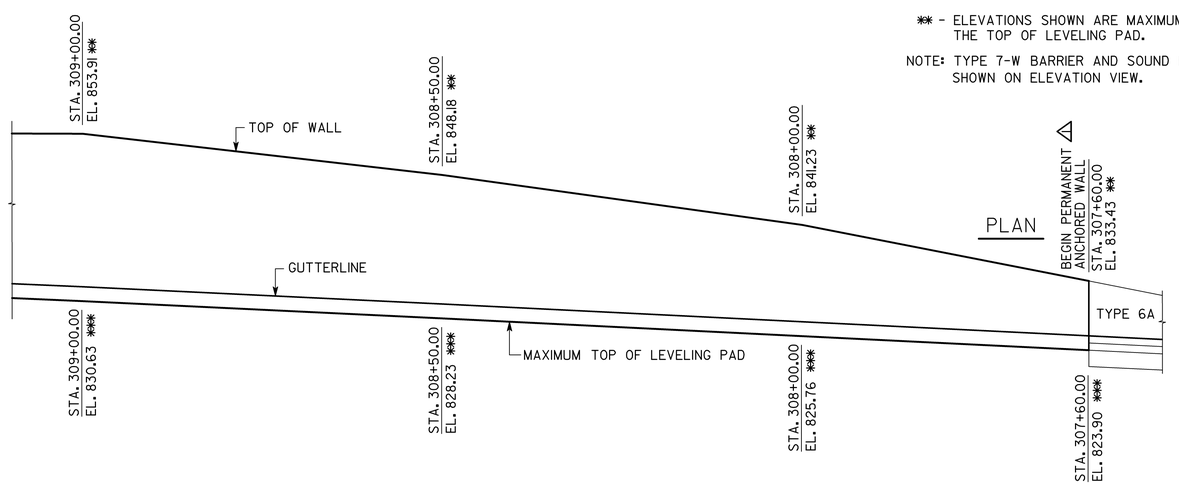

ELEVATION
(LOOKING AT FRONT FACE)

WALL NO. 4J

GEORGIA
DEPARTMENT OF TRANSPORTATION
ENGINEERING DIVISION-OFFICE OF BRIDGES AND STRUCTURES

PLAN AND ELEVATION - RETAINING WALL 4J
RAMP STA. 307+60.00 - STA. 310+90.00
I-285 WB RAMP D
DEKALB COUNTY IMNHO-0285-01(354)

REVISIONS	BY	DATE
REVISED WALL NUMBER	DDF	08-08-14
REVISED "BEGIN" AND "END"	DDF	08-08-14

SCALE: 1" = 10'-0" (UNLESS NOTED) APRIL 2014

DRAWING NO. 32-020
WALL SHEET 2 OF 3

DESIGNED DDF | CHECKED DPD | REVIEWED DLC/WMD
DRAWN DDF | DESIGN GROUP DDF | APPROVED BFR

1 INCH WHEN PRINTED FULL SIZE

\WALLS\D7T3290Walls.dgn 8/6/2014 8:54:45 AM