STATE	PROJECT NUMBER	SHEET NO.	TOTAL SHEETS
GA.	IMNHO-0285-01 (354)	606	995

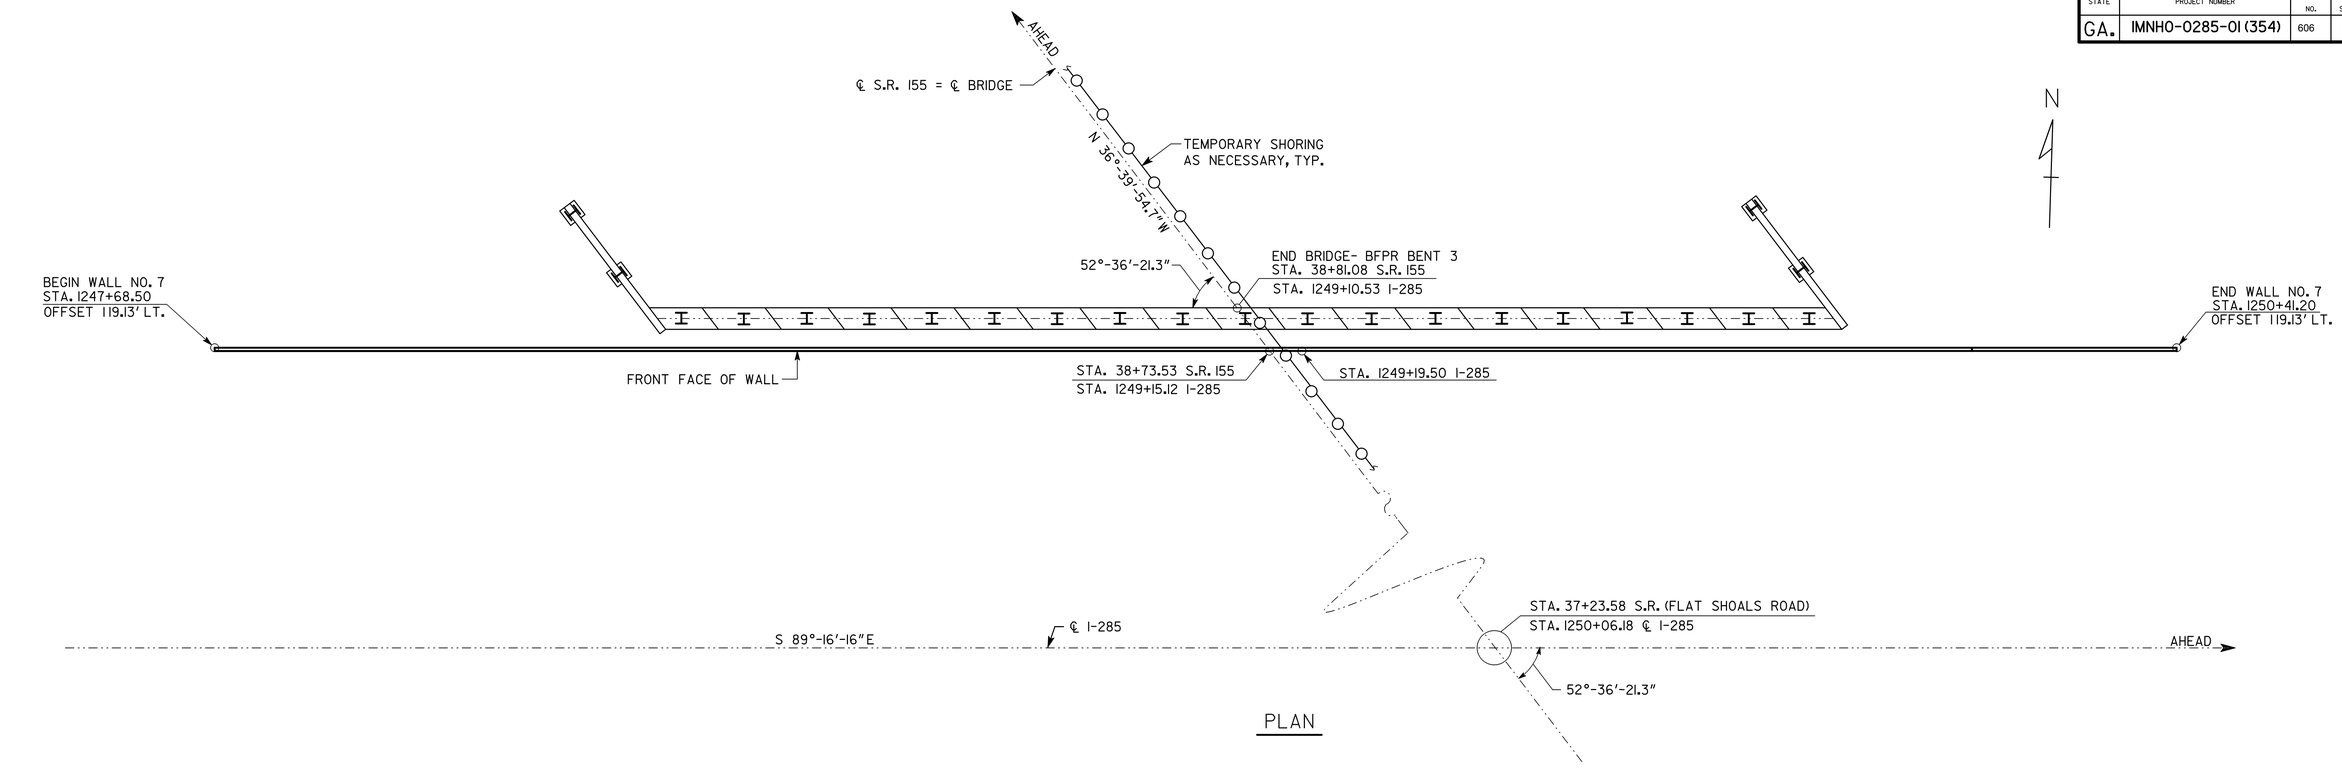

PLAN

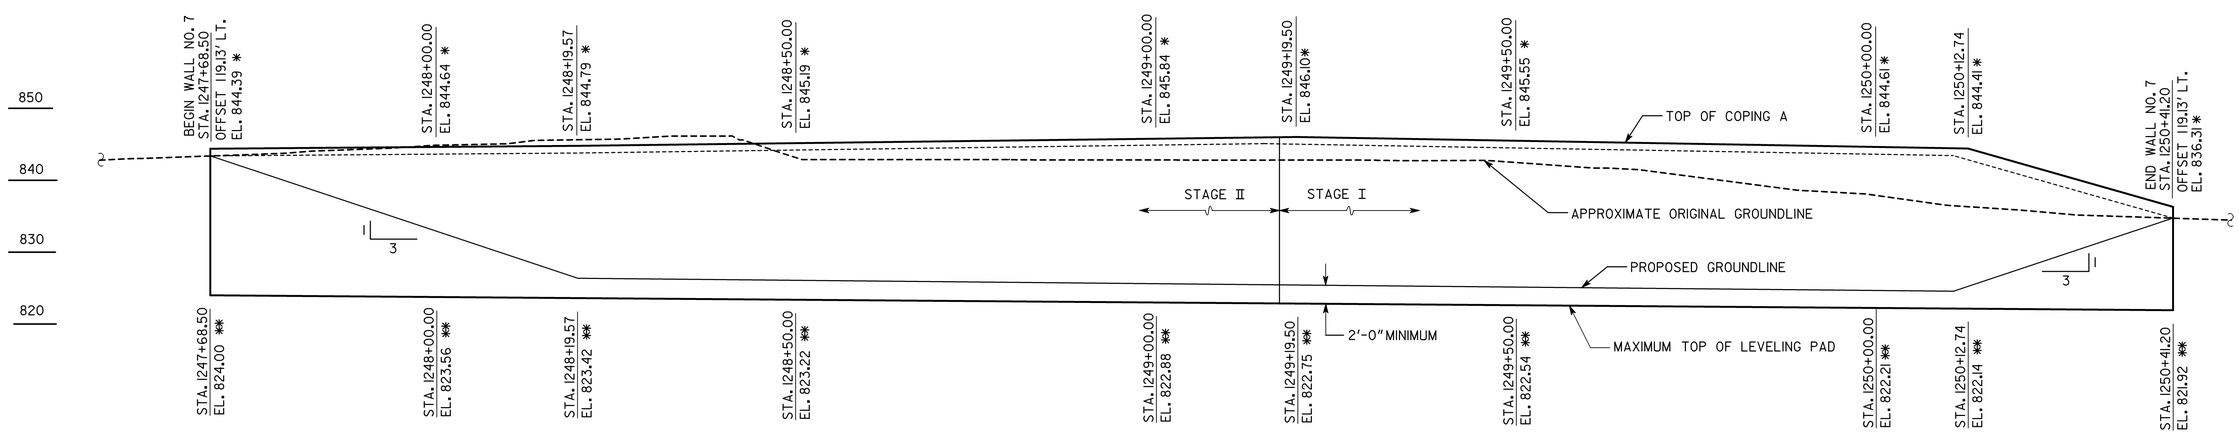

RETAINING WALL NO. 7

ELEVATION
(LOOKING AT FRONT FACE)

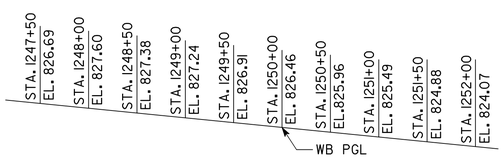

GRADE DATA - I-285 WESTBOUND

* ELEVATION SHOWN IS AT TOP OF COPING A.

** ELEVATIONS SHOWN ARE MAXIMUM ELEVATIONS AT THE TOP OF LEVELING PAD.

DRAWING NO.	REVISIONS	BY	DATE
32-023			
WALL SHEET 2 OF 3			

GEORGIA
DEPARTMENT OF TRANSPORTATION
ENGINEERING DIVISION-OFFICE OF BRIDGES AND STRUCTURES

PLAN AND ELEVATION - RETAINING WALL 7
S.R. 155 (FLAT SHOALS RD) OVER I-285
DEKALB COUNTY IMNHO-0285-01 (354)

SCALE: 1" = 10'-0" APRIL 2014

DESIGNED J.H.-D. CHECKED D.D.F. REVIEWED D.L.C./W.M.D.
DRAWN J.H.-D. DESIGN GROUP D.D.F. APPROVED B.F.R.

1 INCH WHEN PRINTED FULL SIZE

D713290WALLS.DGN

\WALLS\D713290walls.dgn 8/6/2014 8:55:49 AM