4/20/2015 Mon Apr 20 13:47:00 2015 pmagoon	\\gdot-dsni\gocfg\resources\Gdot-2012.tbl	m:\713290\DGN\713290SWPRO.dgn	STATE	PROJECT NUMBER	SHEET NO.	TOTAL SHEETS
			GA	IMNHO-0285-01(354)	612	995

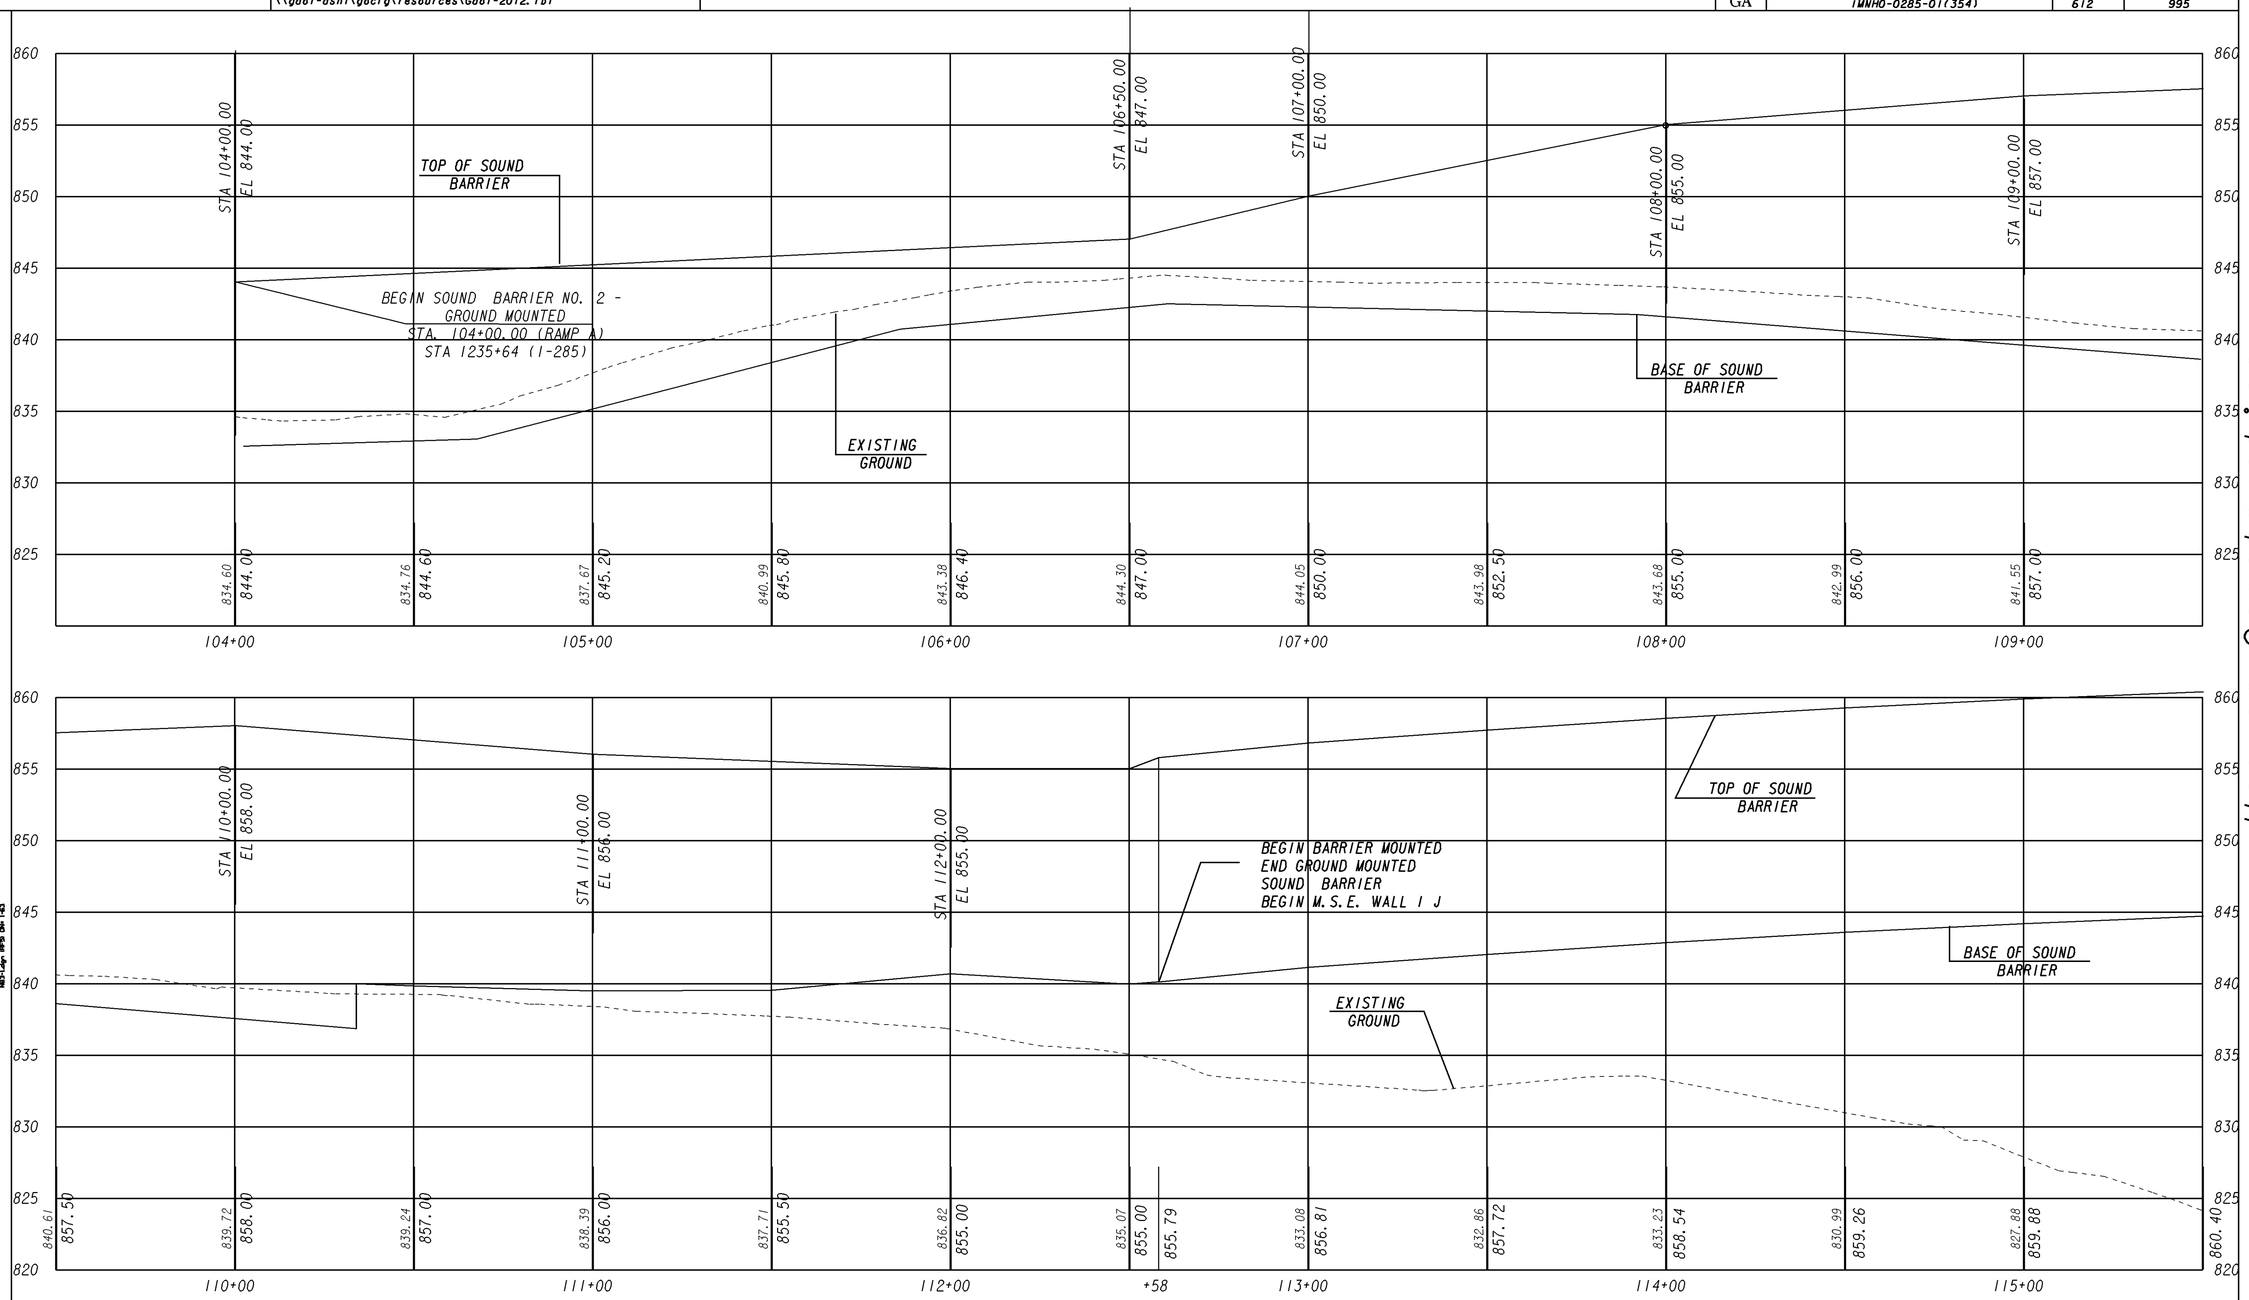

Use on Construction

GEORGIA
DEPARTMENT OF TRANSPORTATION

SCALE:
1" = 20' HORIZONTAL
1" = 5' VERTICAL

REVISION DATES		
8/8/2014		
4/17/2015		

STATE OF GEORGIA
DEPARTMENT OF TRANSPORTATION
OFFICE: ROADWAY DESIGN

SOUND BARRIER PROFILE
BARRIER NO. 2
I-285 AT SR155/FLAT SHOALS
STA 104+00 TO STA. 115+50

DRAWING No. 33-05

3/1/2007 GR220E