8/22/2014 Fri Aug 22 15:31:49 2014 swoods	\\gdot-dsn1\gocfg\resources\Gdot-2012.tbl	m:\713290\DGN\713290SWPRO.dgn	STATE	PROJECT NUMBER	SHEET NO.	TOTAL SHEETS
			GA	IMNHO-0285-01(354)	616	995

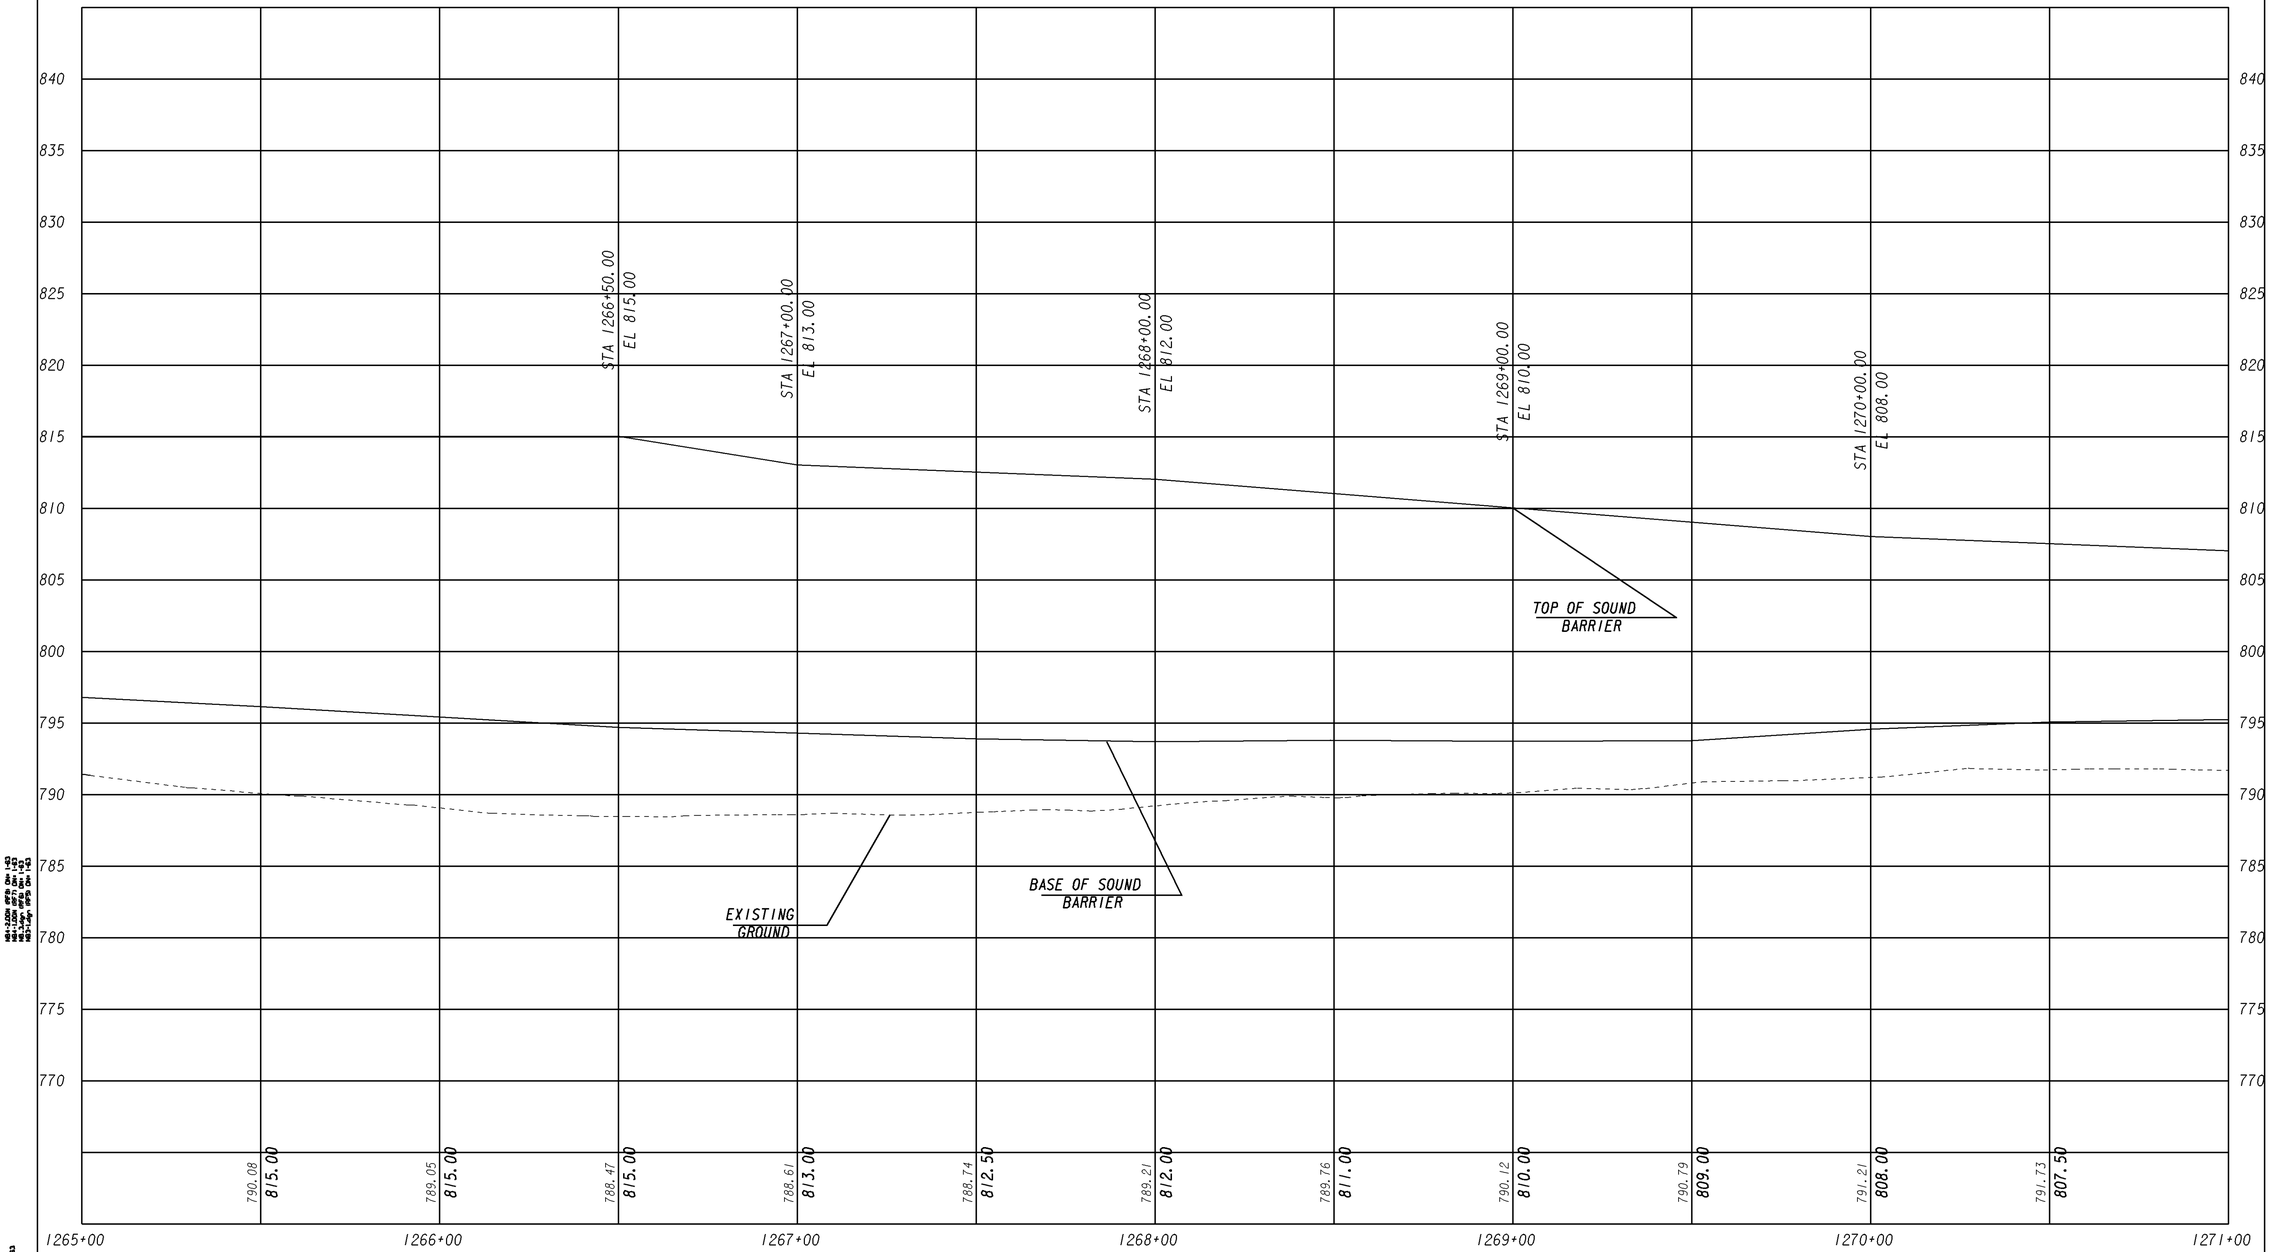

3/1/2007 GR220E

GEORGIA
DEPARTMENT OF TRANSPORTATION

SCALE:
1" = 20' HORIZONTAL
1" = 5' VERTICAL

REVISION DATES		

STATE OF GEORGIA
DEPARTMENT OF TRANSPORTATION

OFFICE: ROADWAY DESIGN

SOUND BARRIER PROFILE
BARRIER NO. 3
I-285 AT SR155/FLAT SHOALS
STA 1265+00 TO 1271+00 I-285

DRAWING No. 33-009