8/22/2014 3:31:38 PM \\GDOT-DSN1\GOPLOT\QCF\QGC.qcf swoods B:\713290\DGN\713290_33-011.prf

VOID

| 8/22/2014 swoods | Fri Aug 22 15:31:54 2014 | \\gdot-dsn1\gocfg\resources\Gdot-2012.tbl | m:\713290\DGN\713290SWPRO.dgn | STATE | PROJECT NUMBER | SHEET NO. | TOTAL SHEETS |
|---|---|---|---|---|---|---|---|
| | | | | GA | IMNHO-0285-01(354) | 618 | 995 |

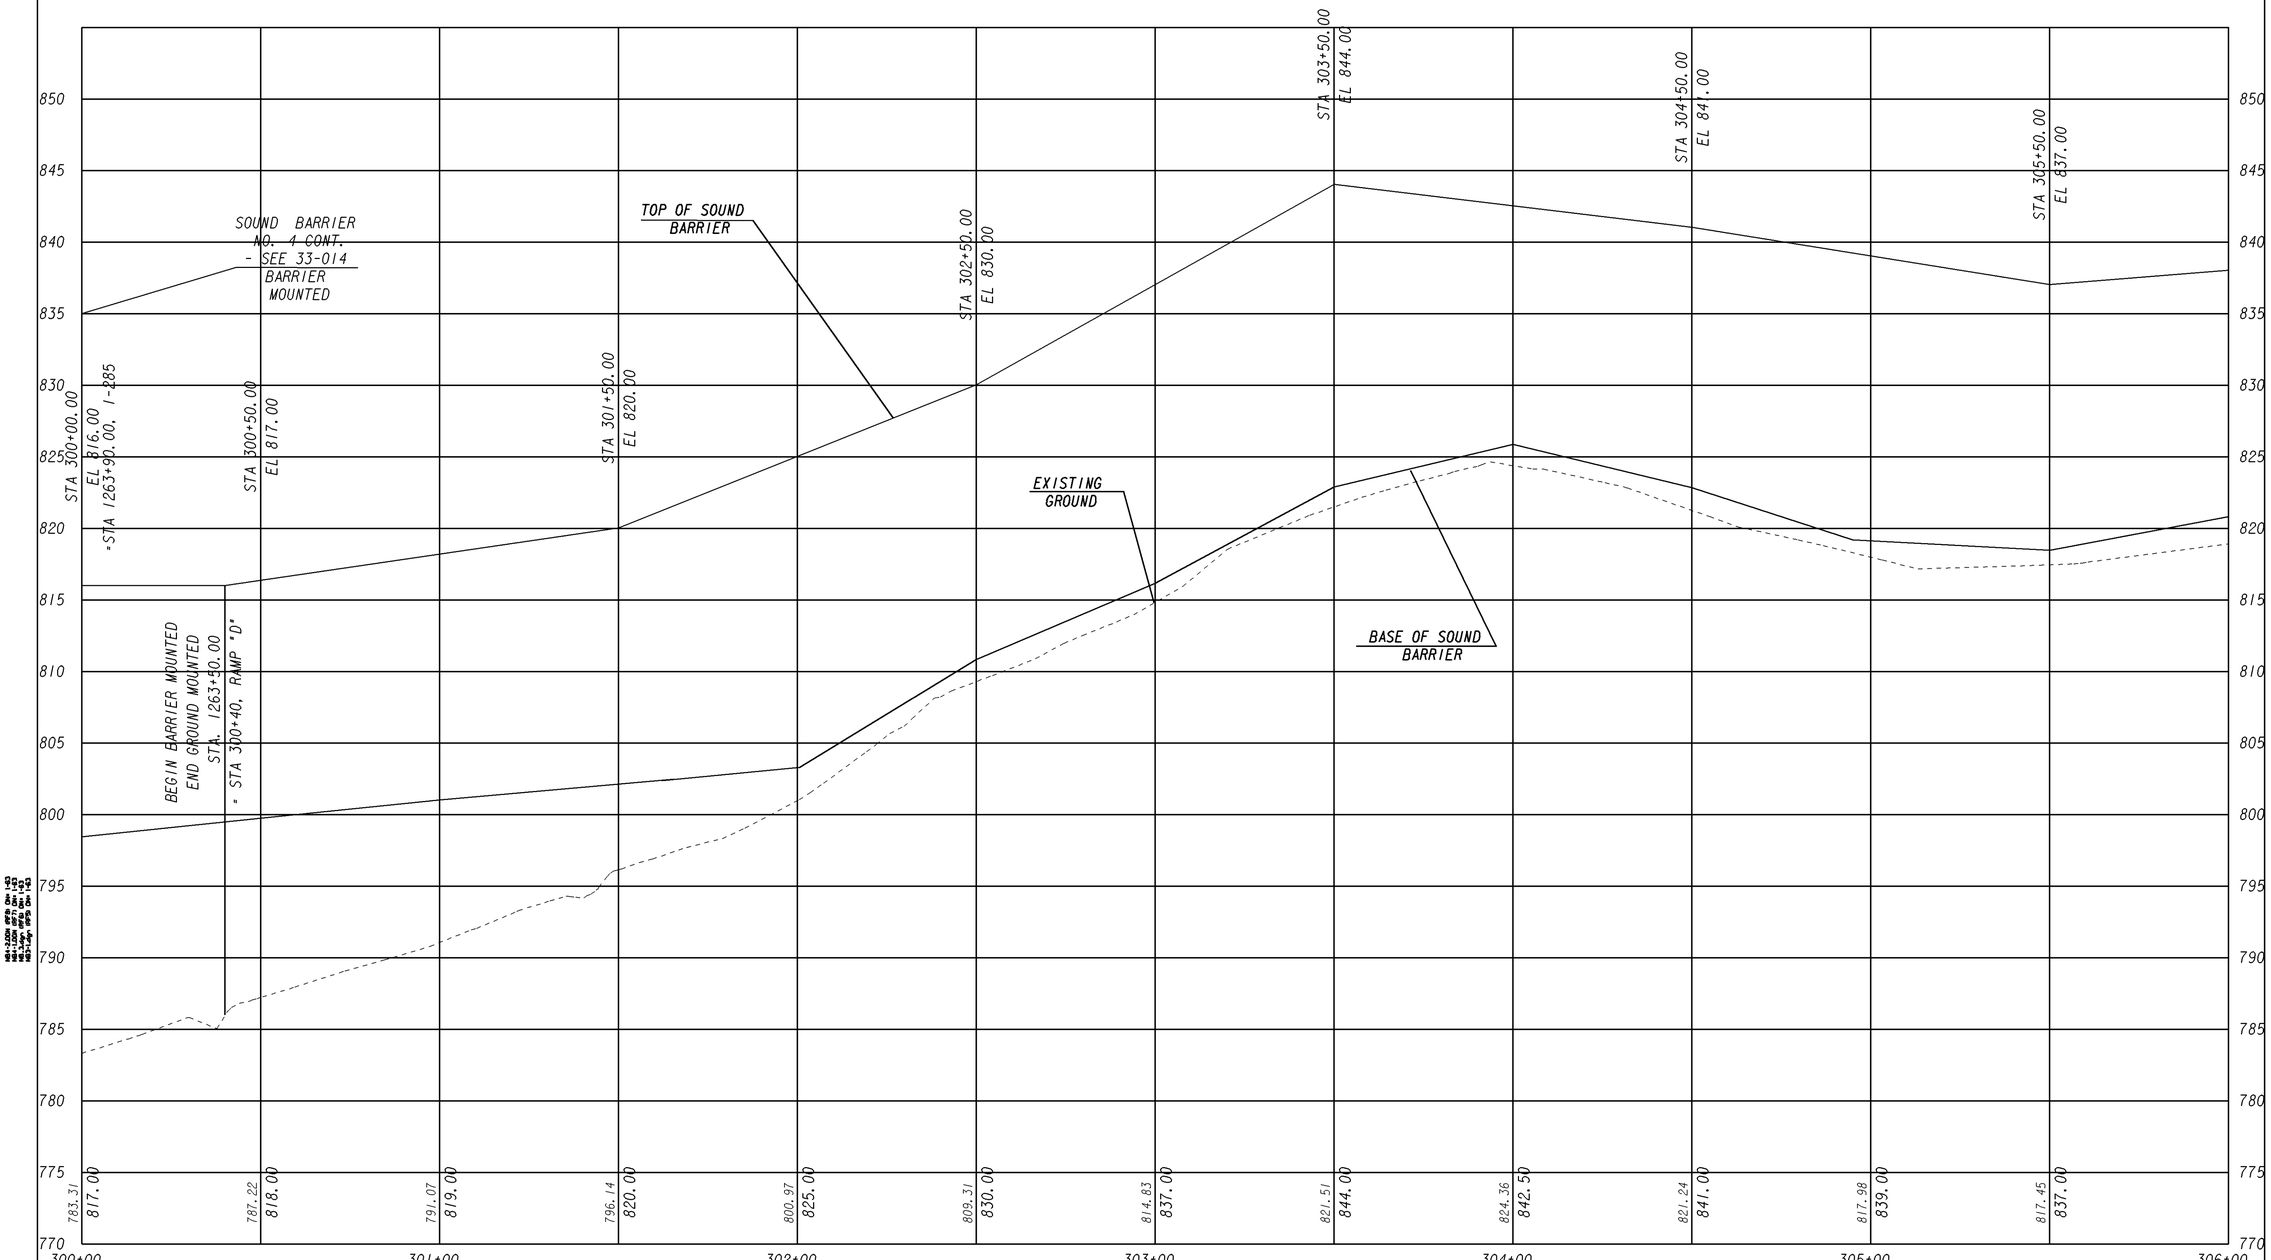


3/1/2007 GR220E

**GEORGIA**
**DEPARTMENT OF TRANSPORTATION**

SCALE:
1" = 20' HORIZONTAL
1" = 5' VERTICAL

| REVISION DATES | | |
|---|---|---|
| 8/8/2014 | | |

STATE OF GEORGIA
DEPARTMENT OF TRANSPORTATION
OFFICE: ROADWAY DESIGN

SOUND BARRIER PROFILE
**BARRIER NO. 4**
I-285 AT SR155/FLAT SHOALS
STA. 300+00 TO STA. 306+00

DRAWING No. 33-011

8/22/2014 3:31:38 PM \\GDOT-DSN1\GOPLOT\QCF\QGC.qcf swoods B:\713290\DGN\713290_33-011.prf