8/22/2014 3:31:45 PM \\GDOT-DSN1\GOPLOT\OCF\OGC.gcf swoods B:\713290\DGN\713290_33-015.prf

VOID

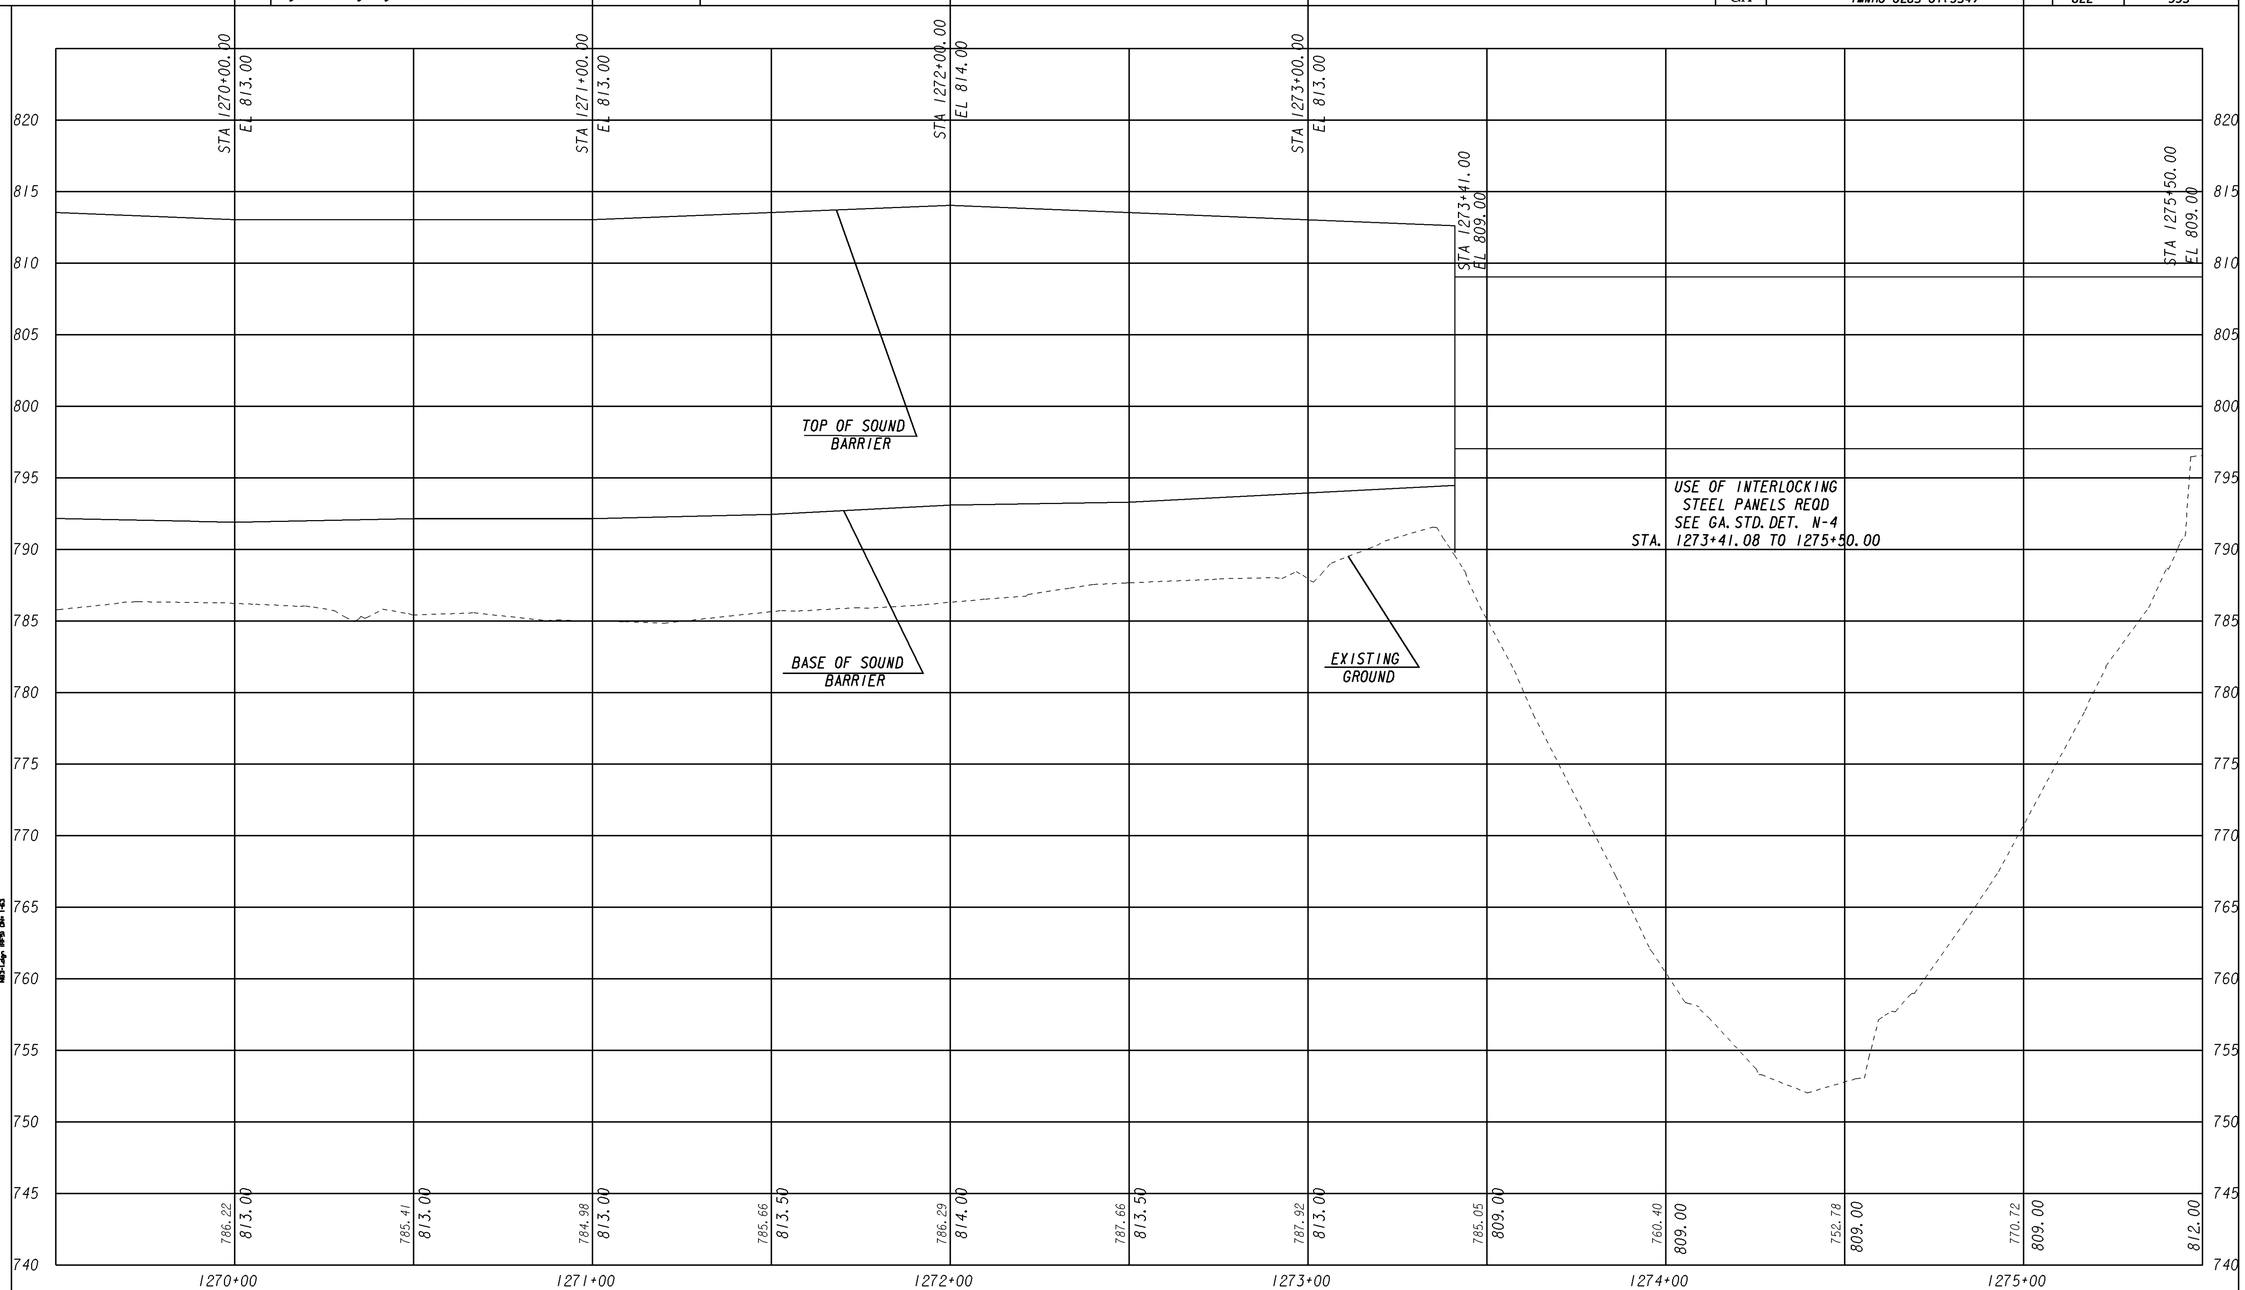

3/1/2007 GR220E

GEORGIA
DEPARTMENT OF TRANSPORTATION

SCALE:
1" = 20' HORIZONTAL
1" = 5' VERTICAL

REVISION DATES		
8/8/2014		

STATE OF GEORGIA
DEPARTMENT OF TRANSPORTATION

OFFICE: ROADWAY DESIGN

SOUND BARRIER PROFILE
BARRIER NO. 4
I-285 AT SR155/FLAT SHOALS
STA. 1263+90 TO STA. 1269+50

DRAWING No. 33-015

8/22/2014 3:31:45 PM \\GDOT-DSN1\GOPLOT\OCF\OGC.gcf swoods B:\713290\DGN\713290_33-015.prf