VOID

STATE	PROJECT NUMBER	SHEET NO.	TOTAL SHEETS
GA.	IMNHO-0285-01(354)	630	995

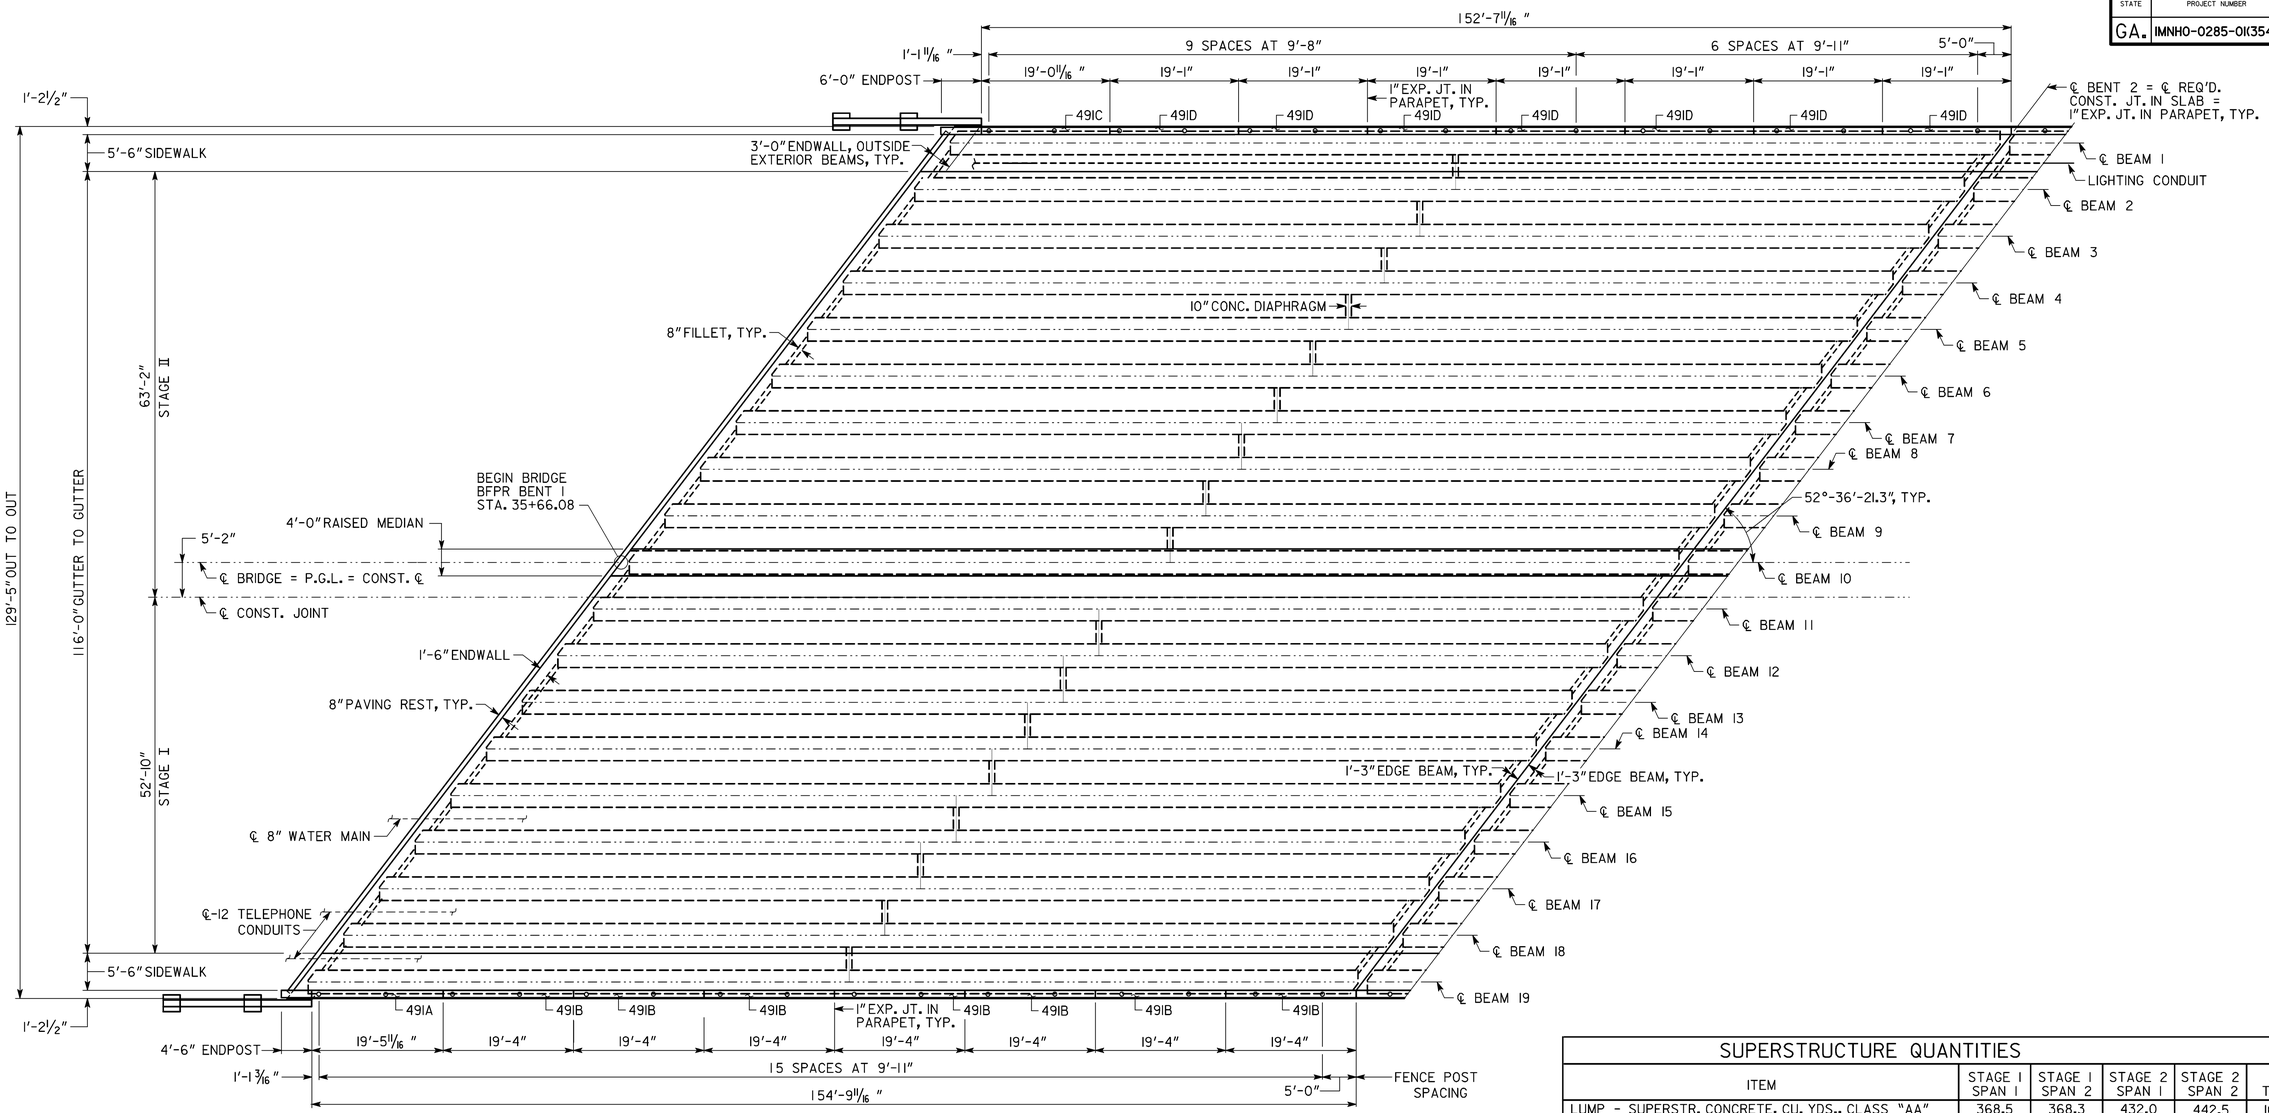

SPAN 1

SPAN 2 SIMILAR

SUPERSTRUCTURE QUANTITIES

ITEM	STAGE 1 SPAN 1	STAGE 1 SPAN 2	STAGE 2 SPAN 1	STAGE 2 SPAN 2	TOTAL
LUMP - SUPERSTR. CONCRETE, CU. YDS., CLASS "AA"	368.5	368.3	432.0	442.5	1611.3
LUMP - SUPERSTR. REINF. STEEL, LBS.	33488	34392	38151	41156	147187
LUMP - EPOXY COATED SUPERSTR. REINF. STEEL, LBS.	30718	29690	34928	33133	127629

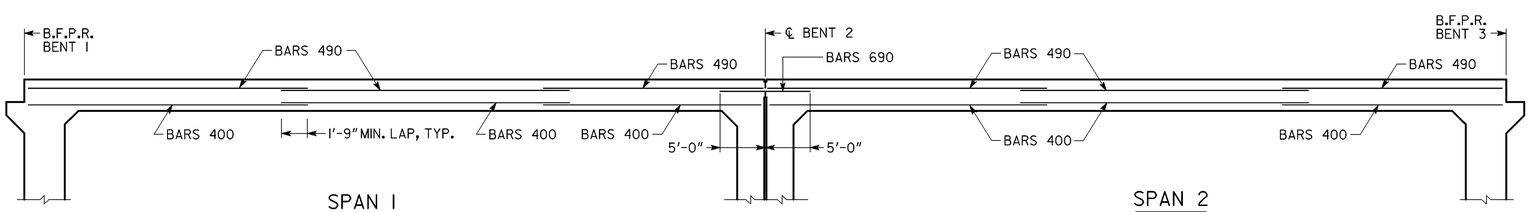

LONGITUDINAL SECTION THRU DECK

NO SCALE

BRIDGE NO. 1

GEORGIA

DEPARTMENT OF TRANSPORTATION

ENGINEERING DIVISION-OFFICE OF BRIDGES AND STRUCTURES

DECK PLAN - SPANS 1 AND 2

S.R. 155 (FLAT SHOALS ROAD) OVER I-285

DEKALB CO. IMNHO-0285-01(354)

NO SCALE NOVEMBER 2013

DRAWING NO. 35-005

BRIDGE SHEET 5 OF 28

REVISIONS | DATE | BY

DESIGNED J.H.-D. CHECKED D.D.F. REVIEWED D.L.C./W.M.D.

DRAWN E.M.M./J.H.-D. DESIGN GROUP D.D.F. APPROVED B.F.R.

1 INCH WHEN PRINTED FULL SIZE