STATE	PROJECT NUMBER	SHEET NO.	TOTAL SHEETS
GA.	IMNHO-0285-01(354)	647	995

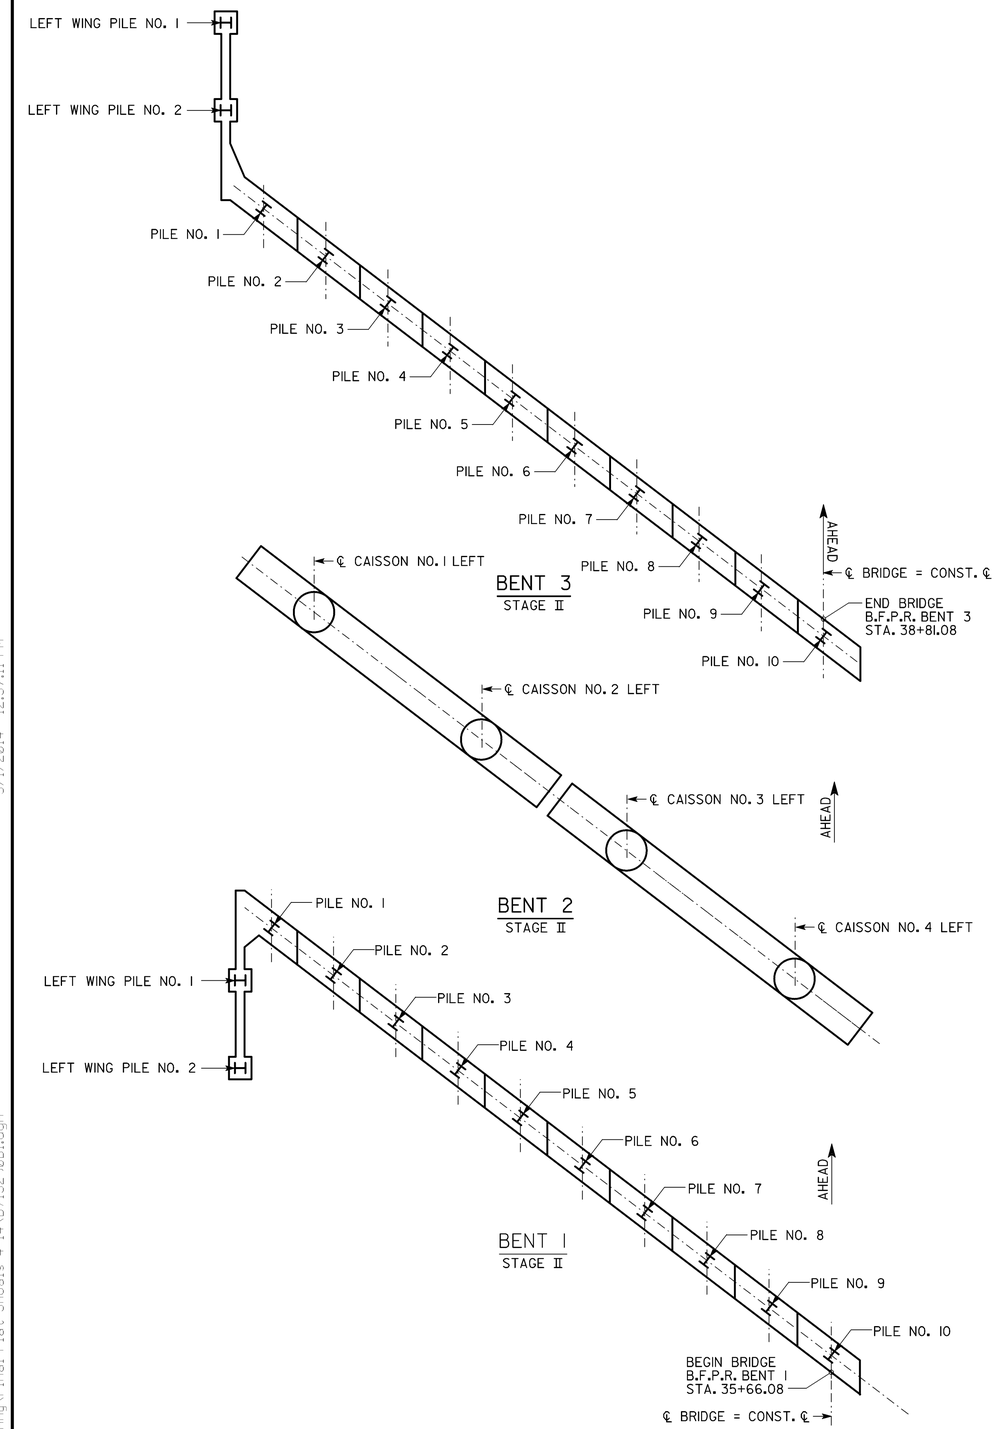

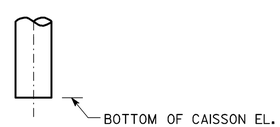

AS BUILT FOUNDATION INFORMATION		
BENT	PILE LOCATION	PILE TIP ELEVATION
BENT 1 STAGE II	LEFT WING PILE 1	
	LEFT WING PILE 2	
	PILE NO. 1	
	PILE NO. 2	
	PILE NO. 3	
	PILE NO. 4	
	PILE NO. 5	
	PILE NO. 6	
	PILE NO. 7	
	PILE NO. 8	
	PILE NO. 9	
	PILE NO. 10	

AS BUILT FOUNDATION INFORMATION		
BENT	CAISSON LOCATION	BOTTOM OF CAISSON ELEVATION
BENT 2 STAGE II	CAISSON 1 LT.	
	CAISSON 2 LT.	
	CAISSON 3 LT.	
	CAISSON 4 LT.	

AS BUILT FOUNDATION INFORMATION		
BENT	PILE LOCATION	PILE TIP ELEVATION
BENT 3 STAGE II	LEFT WING PILE 1	
	LEFT WING PILE 2	
	PILE NO. 1	
	PILE NO. 2	
	PILE NO. 3	
	PILE NO. 4	
	PILE NO. 5	
	PILE NO. 6	
	PILE NO. 7	
	PILE NO. 8	
	PILE NO. 9	
	PILE NO. 10	

NOTE - THIS "AS BUILT FOUNDATION INFORMATION" SHEET IS TO BE FILLED IN BY THE PROJECT ENGINEER AND FORWARDED TO THE BRIDGE OFFICE AFTER INSTALLATION OF ALL PILES AND CAISSONS, FOR POSTING TO THE PLANS AS A PERMANENT RECORD OF THE BRIDGE CONSTRUCTION.

PROJECT ENGINEER _____ DATE _____

( )
(AREA CODE) TELEPHONE NUMBER

BRIDGE NO. 1 - ALT. 1

GEORGIA
DEPARTMENT OF TRANSPORTATION
ENGINEERING DIVISION-OFFICE OF BRIDGES AND STRUCTURES

AS BUILT FOUNDATION INFORMATION STAGE II
S.R. 155 (FLAT SHOALS ROAD) OVER I-285
DEKALB CO. IMNHO-0285-01(354)

NO SCALE NOVEMBER 2013

DRAWING NO. 35-22
BRIDGE SHEET 22 OF 28

REVISIONS | DATE | BY

DESIGNED J.H.-D. CHECKED D.D.F. REVIEWED D.L.C./W.M.D.
DRAWN E.M.M./J.H.-D. DESIGN GROUP D.D.F. APPROVED B.F.R.

1 INCH WHEN PRINTED FULL SIZE

5/1/2014 12:57:11 PM
w:\E_Jenny\Final Flat Shoals 4-14\D7132908I.dgn