5/8/2014 9:54:00 AM \\GDOT-DSN1\GDPLOT\OCE\OGC.qcf tmcdonald M:\UDT\713290\Record Plan Sets\FINAL PLANS TO CBA\PLANS (PDF SECTIONS)\SPECIAL DETAILS\filter and silt fing_03.prf

STATE	PROJECT NUMBER	SHEET NO.	TOTAL SHEETS
GA.		661	995

STONE FILTER BERM

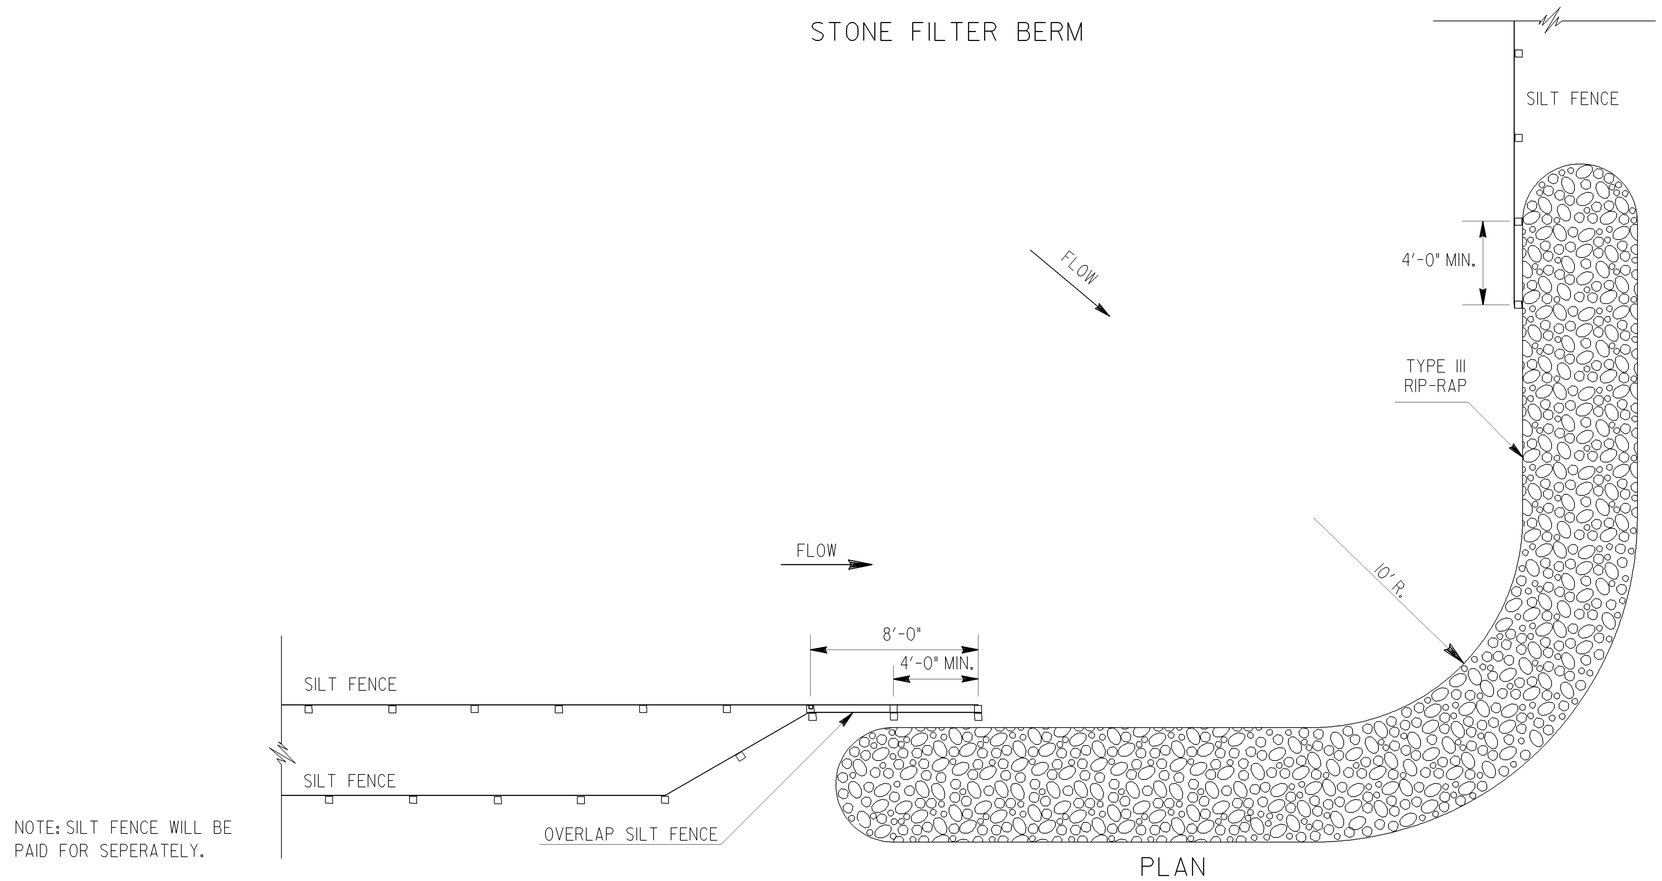

NOTE: SILT FENCE WILL BE PAID FOR SEPERATELY.

PLAN

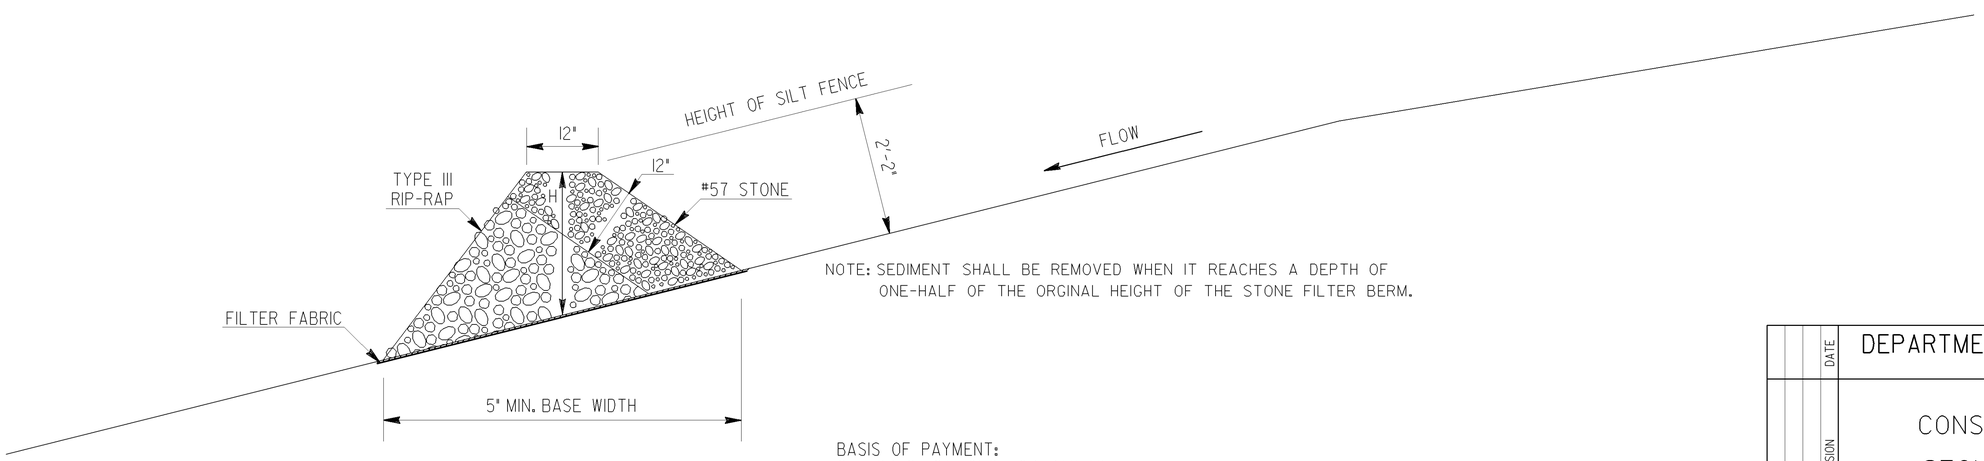

NOTE: SEDIMENT SHALL BE REMOVED WHEN IT REACHES A DEPTH OF ONE-HALF OF THE ORGINAL HEIGHT OF THE STONE FILTER BERM.

BASIS OF PAYMENT:
SEE SPECIFICATIONS FOR PAVEMNT

DATE	DEPARTMENT OF TRANSPORTATION STATE OF GEORGIA	
REVISION	CONSTRUCTION DETAIL STONE FILTER BERM	
	NO SCALE	FEBURARY, 2010
BY		

5/8/2014 9:54:00 AM \\GDOT-DSN1\GDPLOT\OCE\OGC.qcf tmcdonald M:\UDT\713290\Record Plan Sets\FINAL PLANS TO CBA\PLANS (PDF SECTIONS)\SPECIAL DETAILS\filter and silt fing_03.prf