STATE	PROJECT NUMBER	SHEET NO.	TOTAL SHEETS
GA.		716	995

4' PAVED SHOULDER WITH 16" MILLED RUMBLE STRIPS

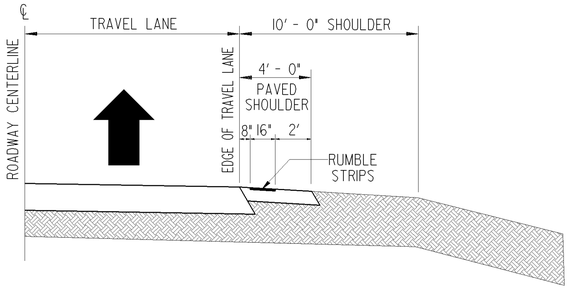

6' - 6" PAVED SHOULDER WITH 16" MILLED RUMBLE STRIPS

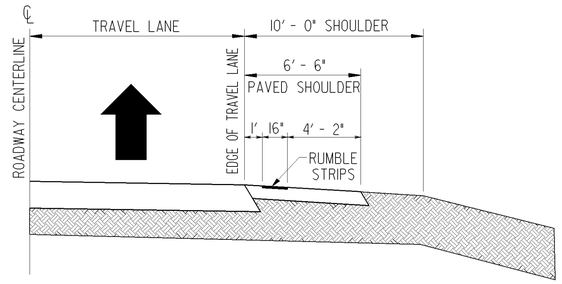

PEM, 6' - 6" PAVED SHOULDER WITH 16" MILLED RUMBLE STRIPS

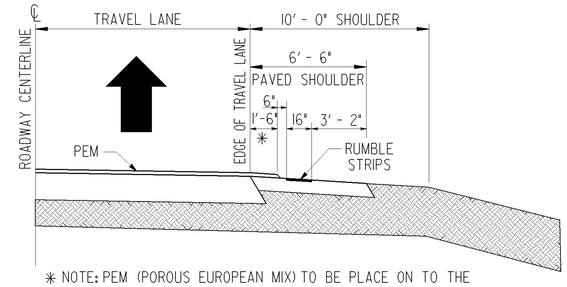

* NOTE: PEM (POROUS EUROPEAN MIX) TO BE PLACE ON TO THE SHOULDER PAVING A DISTANCE OF 12" ON THE LEFT SHOULDER AND 18" ON THE RIGHT SHOULDER.

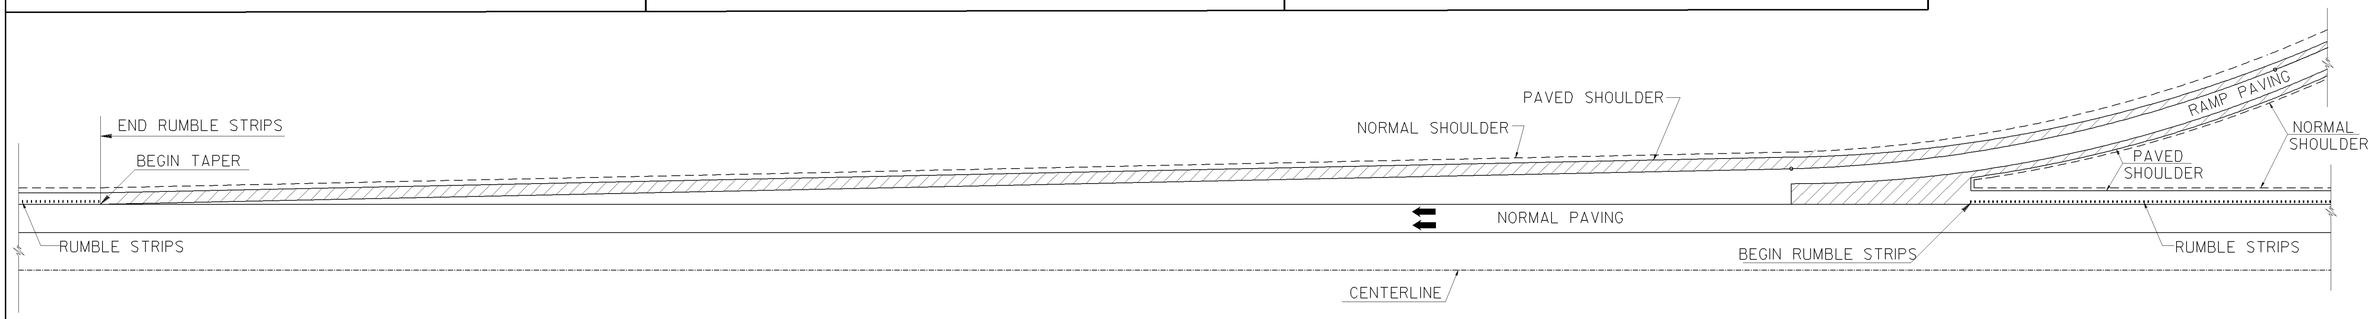

ENTRANCE RAMP

MILLED RUMBLE STRIP DETAILS

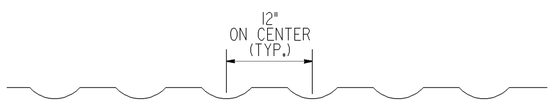

SECTION A-A

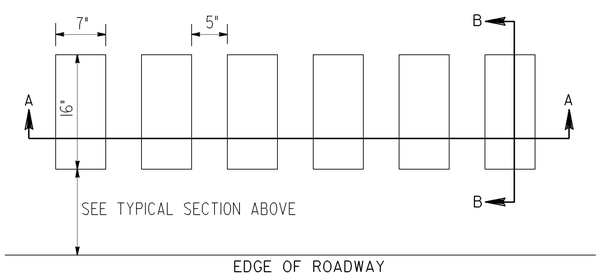

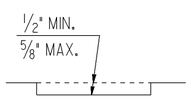

SECTION B-B

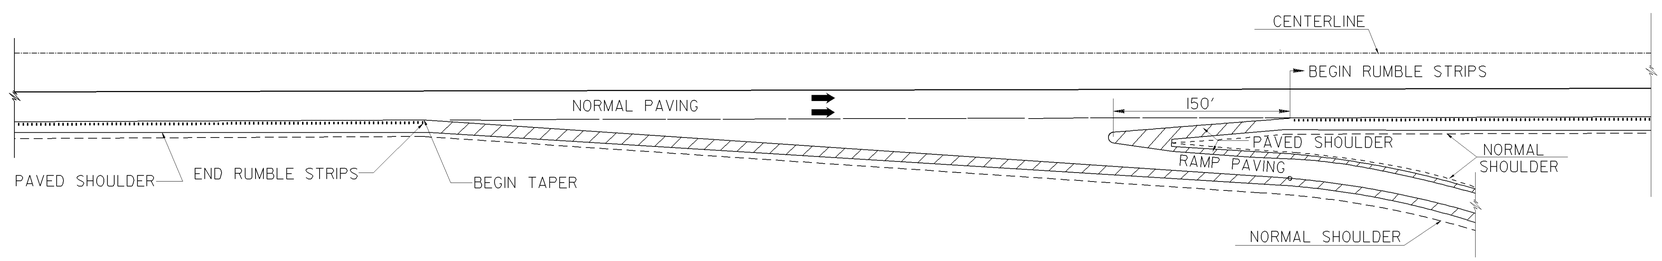

EXIT RAMP

BASIS OF PAYMENT:
INDENTATION RUMBLE STRIPS - GROUND-IN-PLACE (CONTINUOUS) ____GLM

DATE	DEPARTMENT OF TRANSPORTATION STATE OF GEORGIA		
REVISION	CONSTRUCTION DETAIL CONTINUOUS INDENTATION RUMBLE STRIPS - GROUND-IN-PLACE INTERSTATE		
	NO SCALE	MARCH, 2010	
BY			NUMBER S-9