STATE	PROJECT NUMBER	SHEET NO.	TOTAL SHEETS
GA.		742	995

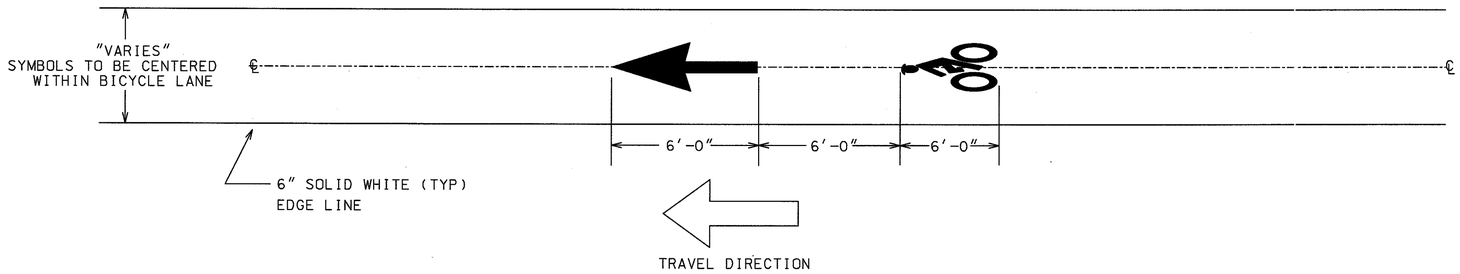

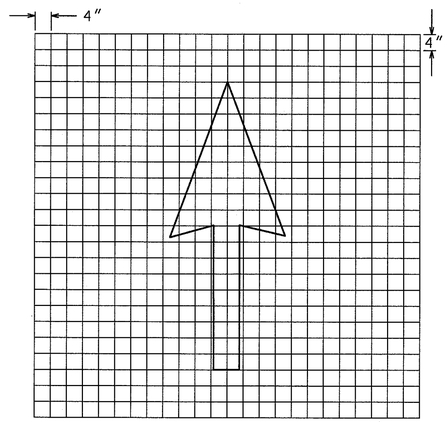

TYPE 1 ARROW - BICYCLE LANE

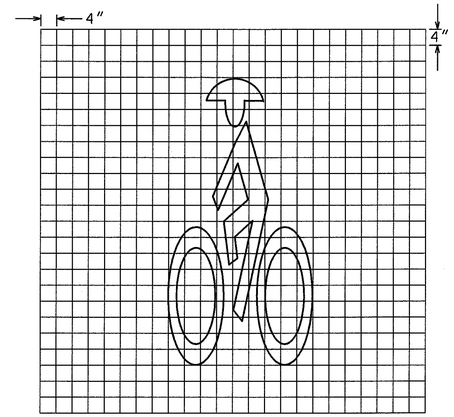

TYPE 4 SYMBOL - BICYCLE LANE

GENERAL NOTES:

1. BICYCLE LANE SYMBOLS SHALL BE PLACED ON THE FAR SIDE OF EACH INTERSECTION 6 FEET BEYOND THE CROSS WALK OR END OF INTERSECTING ROAD RADII. ADDITIONAL SYMBOLS MAY BE PLACED ON LONG, UNINTERRUPTED SECTIONS OF ROADWAY BASED ON ENGINEERING JUDGEMENT.

2. ALL BICYCLE LANE PAVEMENT MARKING, INCLUDING EDGE LINE, SHALL BE PAINT.

3. FOR ADDITIONAL INFORMATION REFER TO MANUAL ON UNIFORM TRAFFIC CONTROL DEVICES, CURRENT EDITION, AND AASHTO GUIDE FOR THE DEVELOPMENT OF BICYCLE FACILITIES, CURRENT EDITION.

DATE	REVISIONS

GEORGIA DEPARTMENT OF TRANSPORTATION
OFFICE OF TRAFFIC SAFETY & DESIGN

DETAILS OF
BICYCLE LANE
PAVEMENT MARKINGS

NO SCALE JANUARY 2000

...\t16bicycle lane.dgn Jul. 03, 2003 16:10:18