11/17/2015 3:41:31 PM	Jversion	713290UR07.dgn	STATE	PROJECT NUMBER	SHEET NO.	TOTAL SHEETS
Jeff Watson	gplotborder-v81-PO.tbl		GA	IMNH0-0285-01(354)	828	995

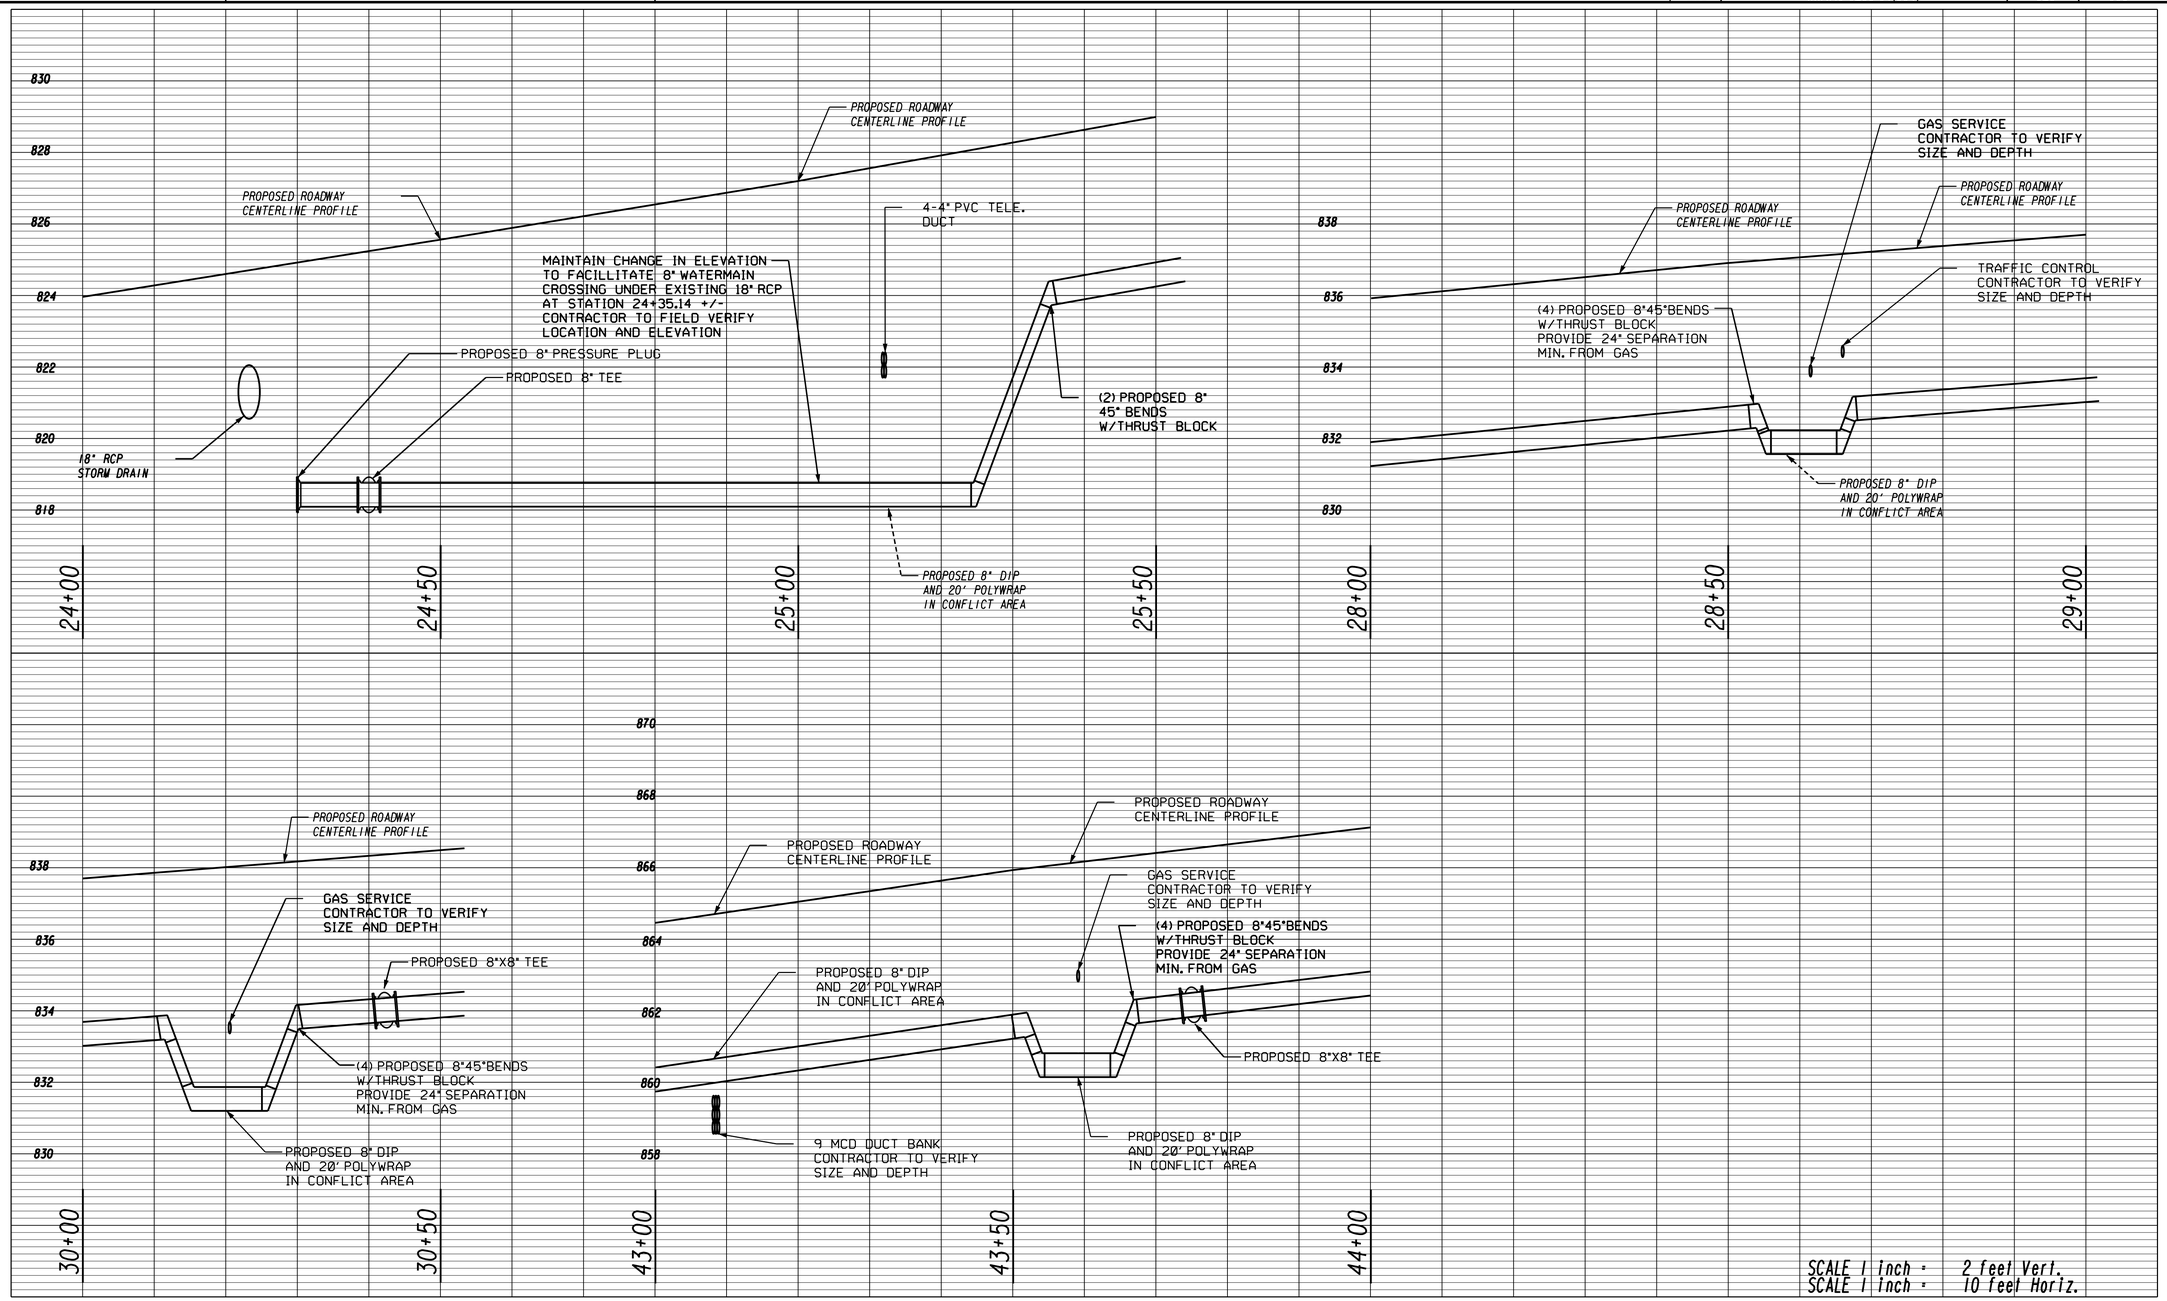

SCALE 1 inch = 2 feet Vert.
SCALE 1 inch = 10 feet Horiz.

Use on Construction

3/1/2007 GRIEDG

Know what's below. Call before you dig.

GEORGIA DEPARTMENT OF TRANSPORTATION

REISSUE OF SHEET 44-007 PER FIELD DIRECTIVE

REVISION DATES		
08/21/15	1	
10/02/15	2	

STATE OF GEORGIA
DEPARTMENT OF TRANSPORTATION

OFFICE: ROADWAY DESIGN

CONFLICT DETAILS WATER MAIN REPLACEMENT

I-285 AT SR 155/FLAT SHOALS

DRAWING No. 44-007