VOID



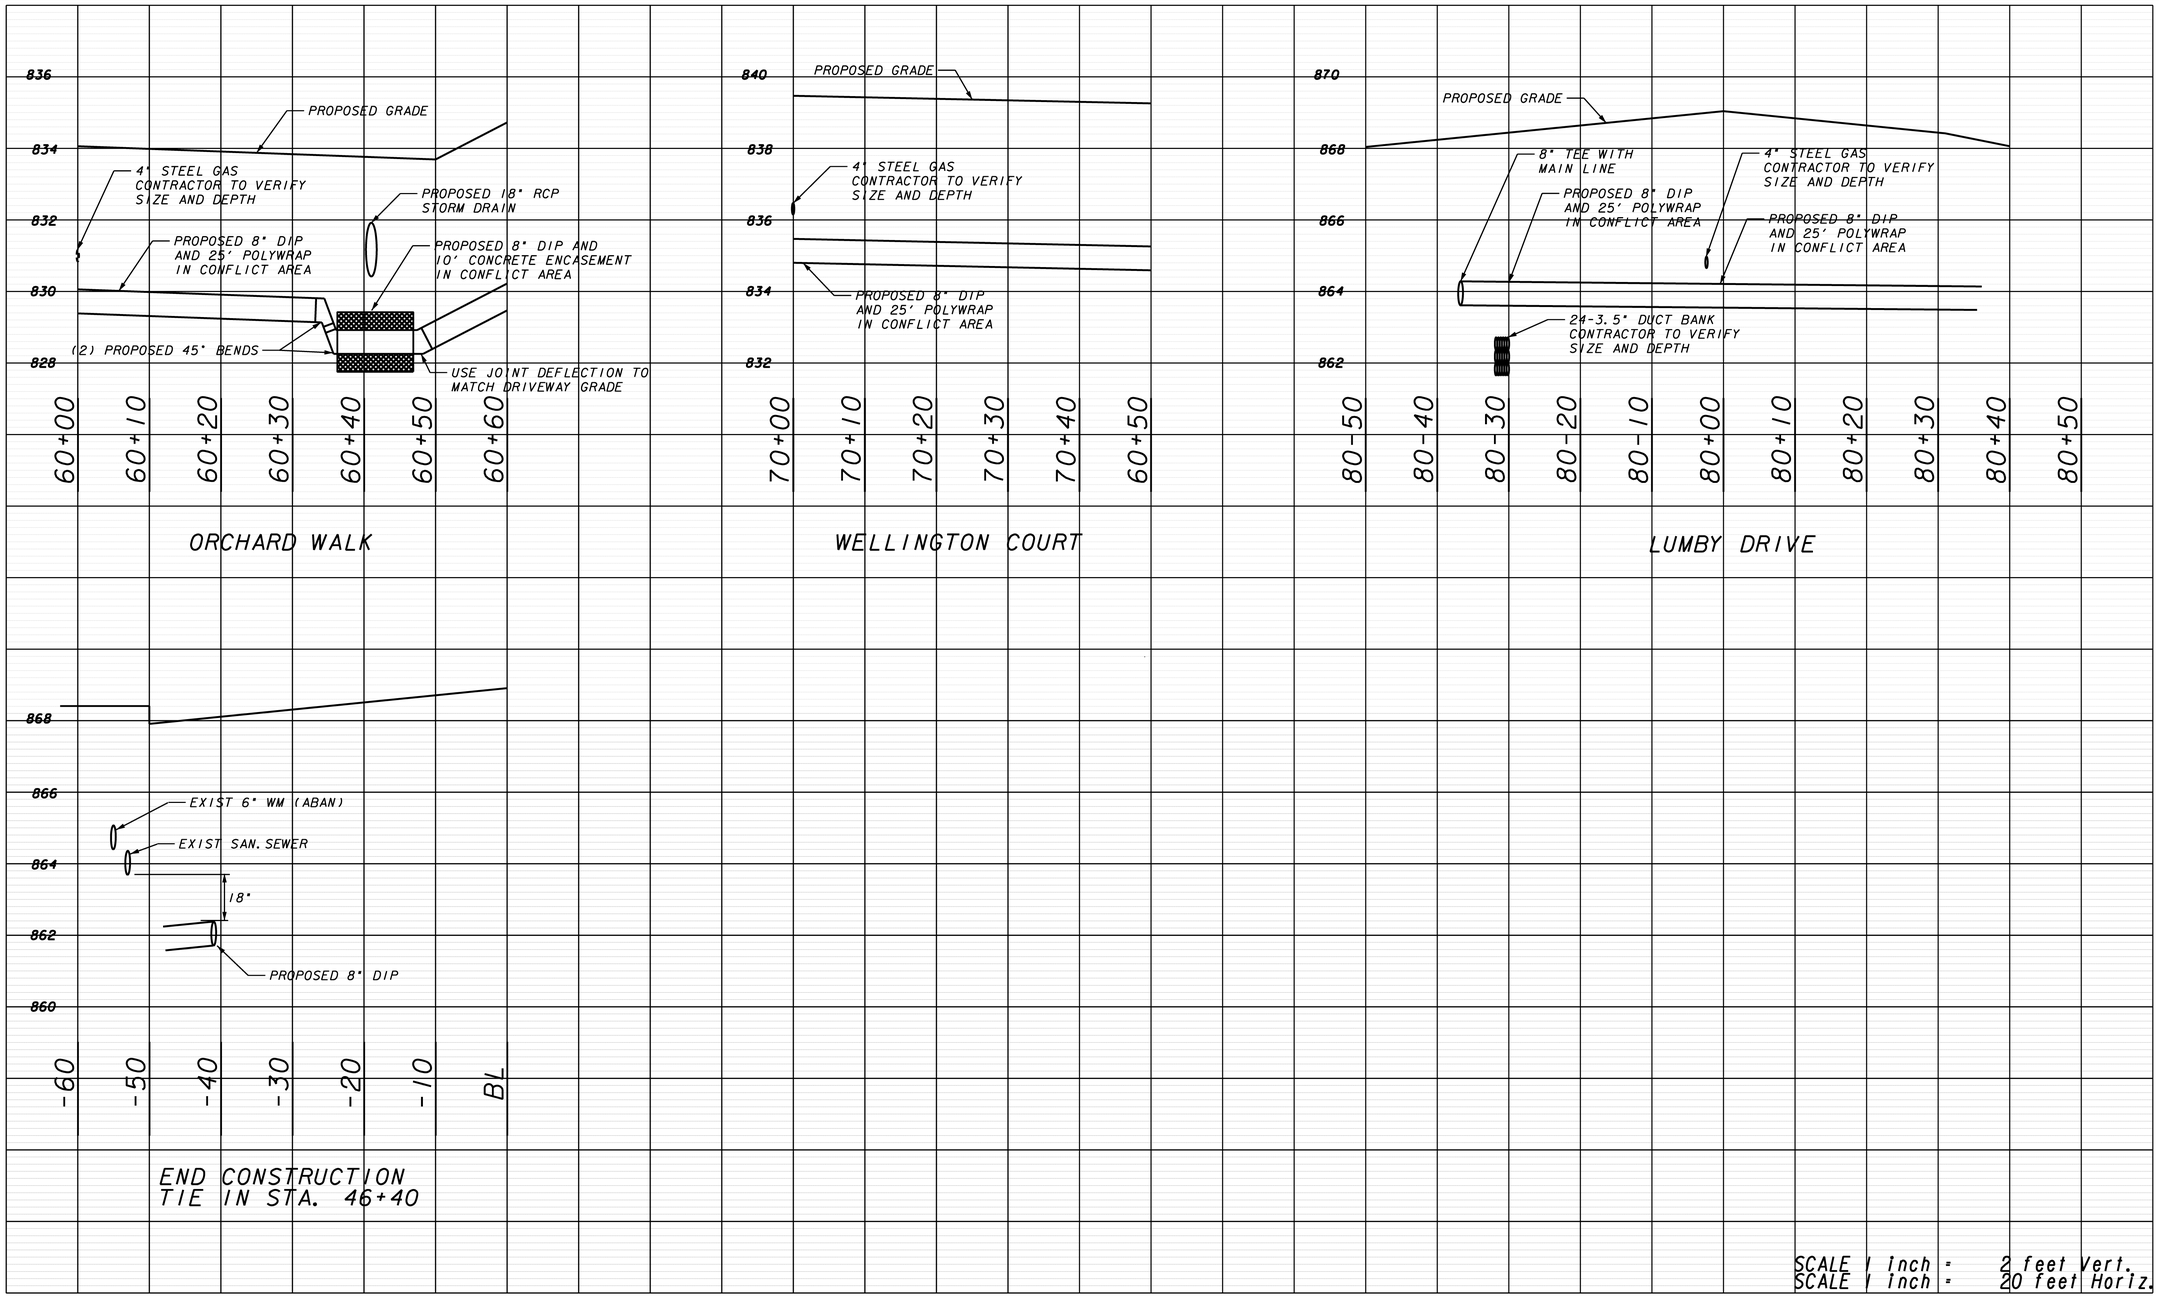


Know what's below. Call before you dig.

LCW Engineering INCORPORATED

| REVISION DATES | | |
|---|---|---|
| | | |
| | | |
| | | |
| | | |
| | | |
| | | |

STATE OF GEORGIA
DEPARTMENT OF TRANSPORTATION

OFFICE: ROAD DESIGN

# CONFLICT DETAILS WATER MAIN REPLACEMENT

I-285 AT SR 155/FLAT SHOALS

DRAWING No. 44-008

3/1/2007 GRIEDG

C:\DGN\ From DeKalb DWM\DRI_FSS\design\713290UR08.dgn 4/28/2014 11:34:25 AM DJones