STATE	PROJECT NUMBER	SHEET NO.	TOTAL SHEETS
GA	IMNHO-0285-01(354)	832	995

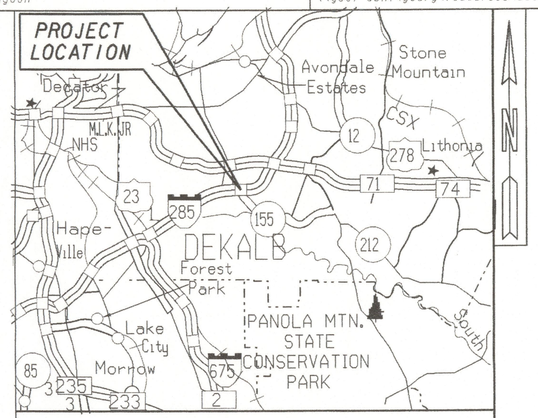

VICINITY MAP

DEPARTMENT OF TRANSPORTATION
STATE OF GEORGIA

EROSION, SEDIMENTATION, & POLLUTION CONTROL PLAN
I-285 AT SR 155/ FLAT SHOALS ROAD

FEDERAL AID PROJECT
IM-NHO-0285-01(354)
DEKALB COUNTY, Co. No. 089

FEDERAL ROUTE: I-285
STATE ROUTE: SR407 & SR155
P. I. NO. : 713290

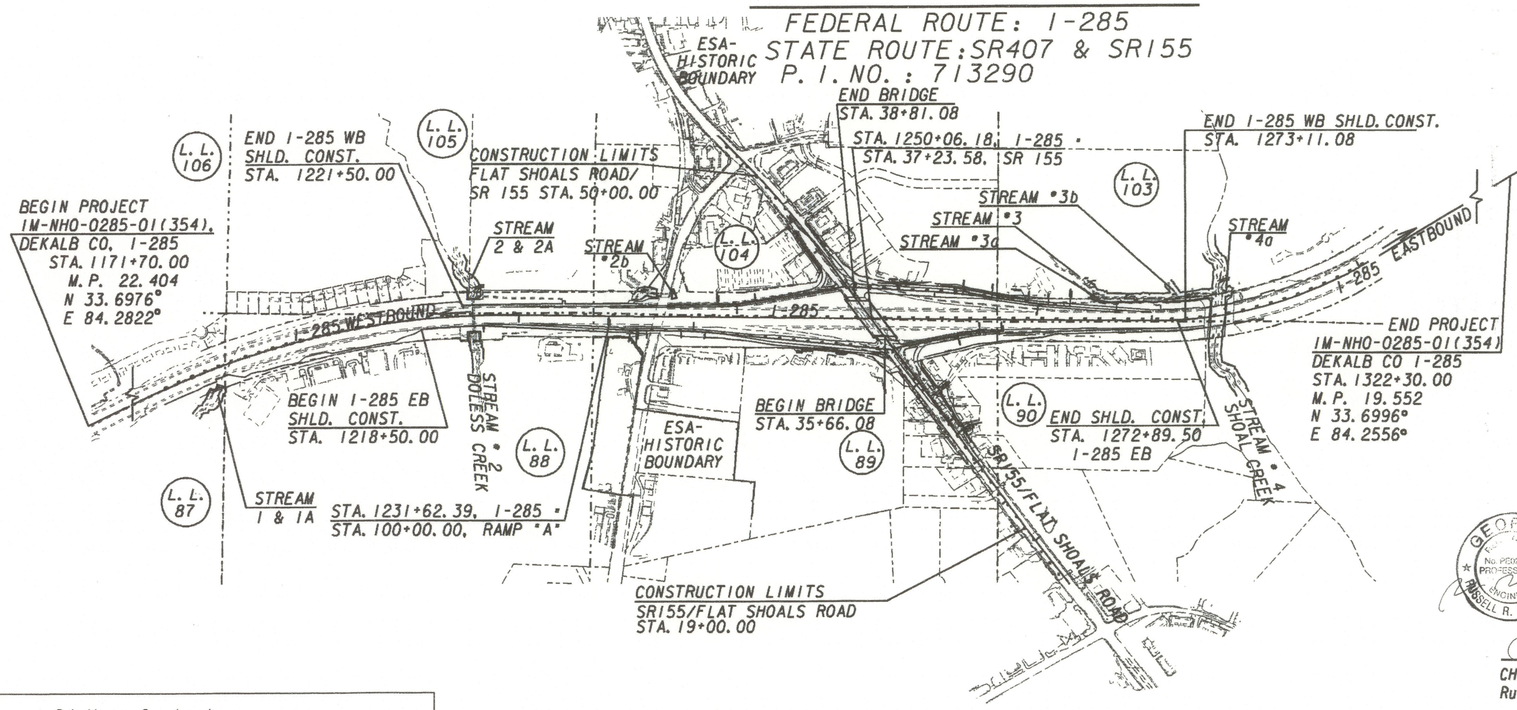

"I certify that this Erosion, Sedimentation and Pollution Control Plan has been prepared in accordance with part IV, of the General NPDES Permit No. GAR 100002."

"I certify that the permittee's Erosion, Sedimentation and Pollution Control Plan provides for an appropriate and comprehensive system of best management practices required by the Georgia Water Quality Control Act and the document "Manual for Erosion and Sediment Control in Georgia" (Manual) published by the State Soil and Water Conservation Commission as of January 1 of the year in which the land disturbing activity was permitted, provides for the sampling of the receiving water(s) or the sampling of the storm water outfalls and that the designed system of best management practices and sampling methods is expected to meet the requirements contained in the General NPDES Permit No. GAR 100002."

"I certify that the permittee's Erosion, Sedimentation and Pollution Control Plan provides for the monitoring of: (a) all perennial and intermittent streams and other water bodies shown on the USGS topographic map and all other field verified perennial and intermittent streams and other water bodies, or (b) where any such specific identified perennial or intermittent stream and other water body is not proposed to be sampled, I have determined in my professional judgment, utilizing the factors required in the General NPDES Permit No. GAR 100002, that the increase in the turbidity of each specific identified sampled receiving water will be representative of the increase in the turbidity of a specific identified un-sampled receiving water."

I certify under penalty of law that this plan was prepared after a site visit to the location described herein by myself or my authorized agent under my direct supervision.

PREPARED BY: PHILIP MAGOON, DESIGN ENGINEER 3

RECOMMENDED FOR SUBMISSION BY: SAM A. WOODS, P.E., DESIGN ENGINEER GROUP MANAGER

RECOMMENDED FOR APPROVAL BY: C. ANDY CASEY, P.E., STATE ROADWAY DESIGN ENGINEER

GEORGIA REGISTERED No. PE026273 PROFESSIONAL ENGINEER RUSSELL R. MCMURRY

Russell R. McMurry
CHIEF ENGINEER
Russell R. McMurry, P.E., GSWCC LEVEL II Certification # 0000012103

24 Hour Contact:

Name Phone Number

Email Address

Contractor shall complete the information in this box.

PRIMARY PERMITTEE:
CHIEF ENGINEER: RUSSELL R. McMURRY, P.E.
GEORGIA DEPARTMENT OF TRANSPORTATION
600 WEST PEACHTREE STREET, NW
ATLANTA, GEORGIA 30308
TELEPHONE: (404)-631-1990
Email: ESPCP@dot.ga.gov

SCALE IN FEET
0 500 1000 2000

DRAWING No. 50-001

PLANS COMPLETED

REVISIONS

REQUESTED BY	REVISION DATE	PAGE NUMBERS	SIGNATURE	GSWCC LEVEL II #
E. P. D.	7/25/2014	832-836A, 843-873, 962		0000012103
G.D.O.T	4 /04/ 2016	832, 938, 943, 944, & 945		0000072888
G.D.O.T	7/25/2016	832, 950 & 951		0000072888