5/8/2014 Thu May 08 09:00:53 2014 pmagoon	\\gdot-dsnl\gocfg\resources\Gdot-2012.tbl	M:\713290\DGN\713290er016.dgn	STATE	PROJECT NUMBER	SHEET NO.	TOTAL SHEETS
			GA	IMNHO-0285-01(354)	859	995

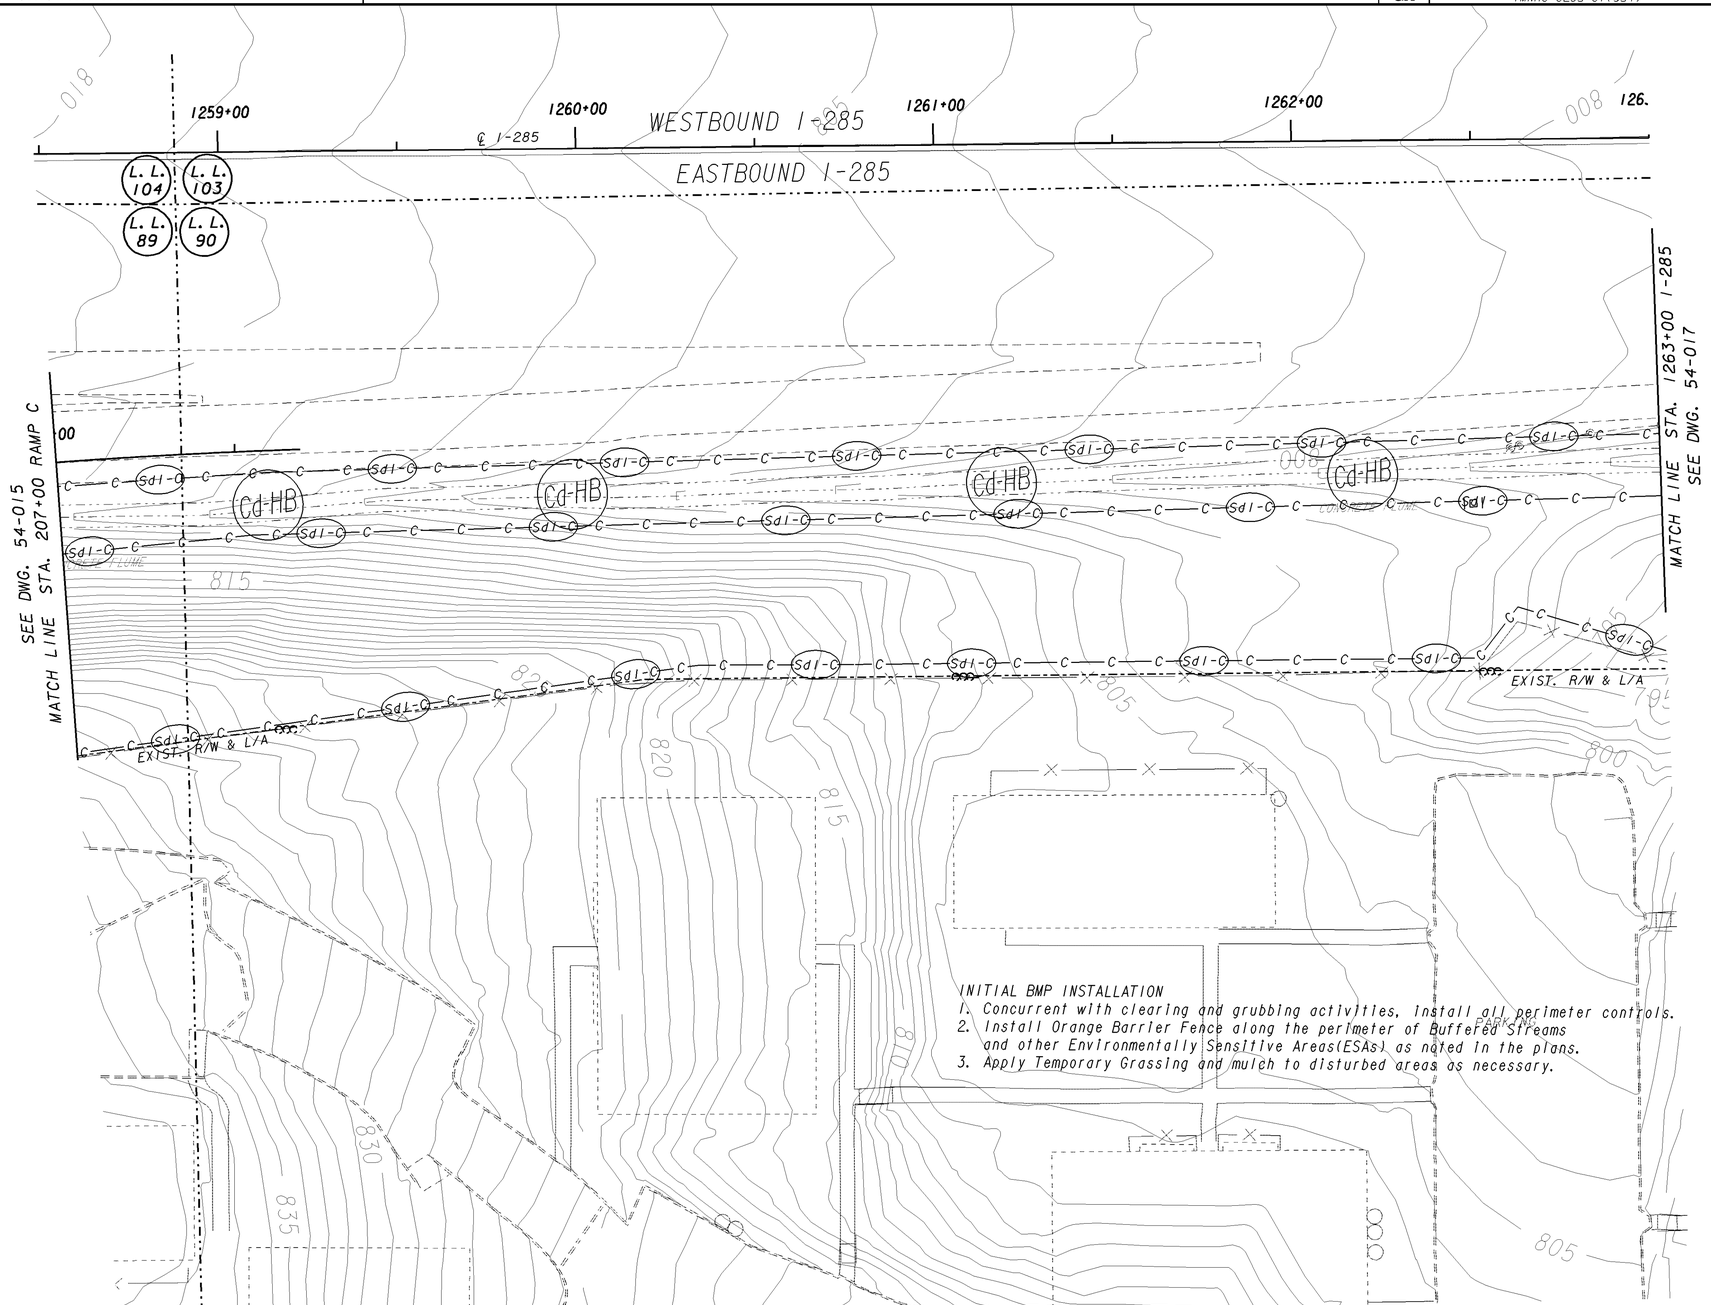

INITIAL BMP INSTALLATION
1. Concurrent with clearing and grubbing activities, install all perimeter controls.
2. Install Orange Barrier Fence along the perimeter of Buffered Streams and other Environmentally Sensitive Areas(ESAs) as noted in the plans.
3. Apply Temporary Grassing and mulch to disturbed areas as necessary.

PROPERTY AND EXISTING R/W LINE
REQUIRED R/W LINE
CONSTRUCTION LIMITS
EASEMENT FOR CONSTR & MAINTENANCE OF SLOPES
EASEMENT FOR CONSTR OF SLOPES
EASEMENT FOR CONSTR OF DRIVES

BEGIN LIMIT OF ACCESS.....BLA
END LIMIT OF ACCESS.....ELA
LIMIT OF ACCESS
REQ'D R/W & LIMIT OF ACCESS

GEORGIA
DEPARTMENT OF TRANSPORTATION

SCALE IN FEET
0 20 40 80

REVISION DATES

STATE OF GEORGIA
DEPARTMENT OF TRANSPORTATION
OFFICE: ROADWAY DESIGN

BMP LOCATION DETAILS INITIAL PHASE

I-285 AT FLAT SHOALS RD
STA. 207+00 TO STA. 1263+00

DRAWING No. 54-016

1/5/2009 GPLN