VOID

5/8/2014 Thu May 08 09:00:49 2014 pmagoon	\\gdot-dsni\gocfg\resources\Gdot-2012.tbl	M:\713290\DGN\713290er018.dgn	STATE	PROJECT NUMBER	SHEET NO.	TOTAL SHEETS
			GA	IMNHO-0285-01(354)	861	995

NOTE: SEE ENVIRONMENTAL RESOURCES IMPACT TABLE IN GENERAL NOTES FOR CONSTRUCTION RESTRICTIONS WITHIN ESAs.

INITIAL BMP INSTALLATION
1. Concurrent with clearing and grubbing activities, install all perimeter controls.
2. Install Orange Barrier Fence along the perimeter of Buffered Streams and other Environmentally Sensitive Areas(ESAs) as noted in the plans.
3. Apply Temporary Grassing and mulch to disturbed areas as necessary.

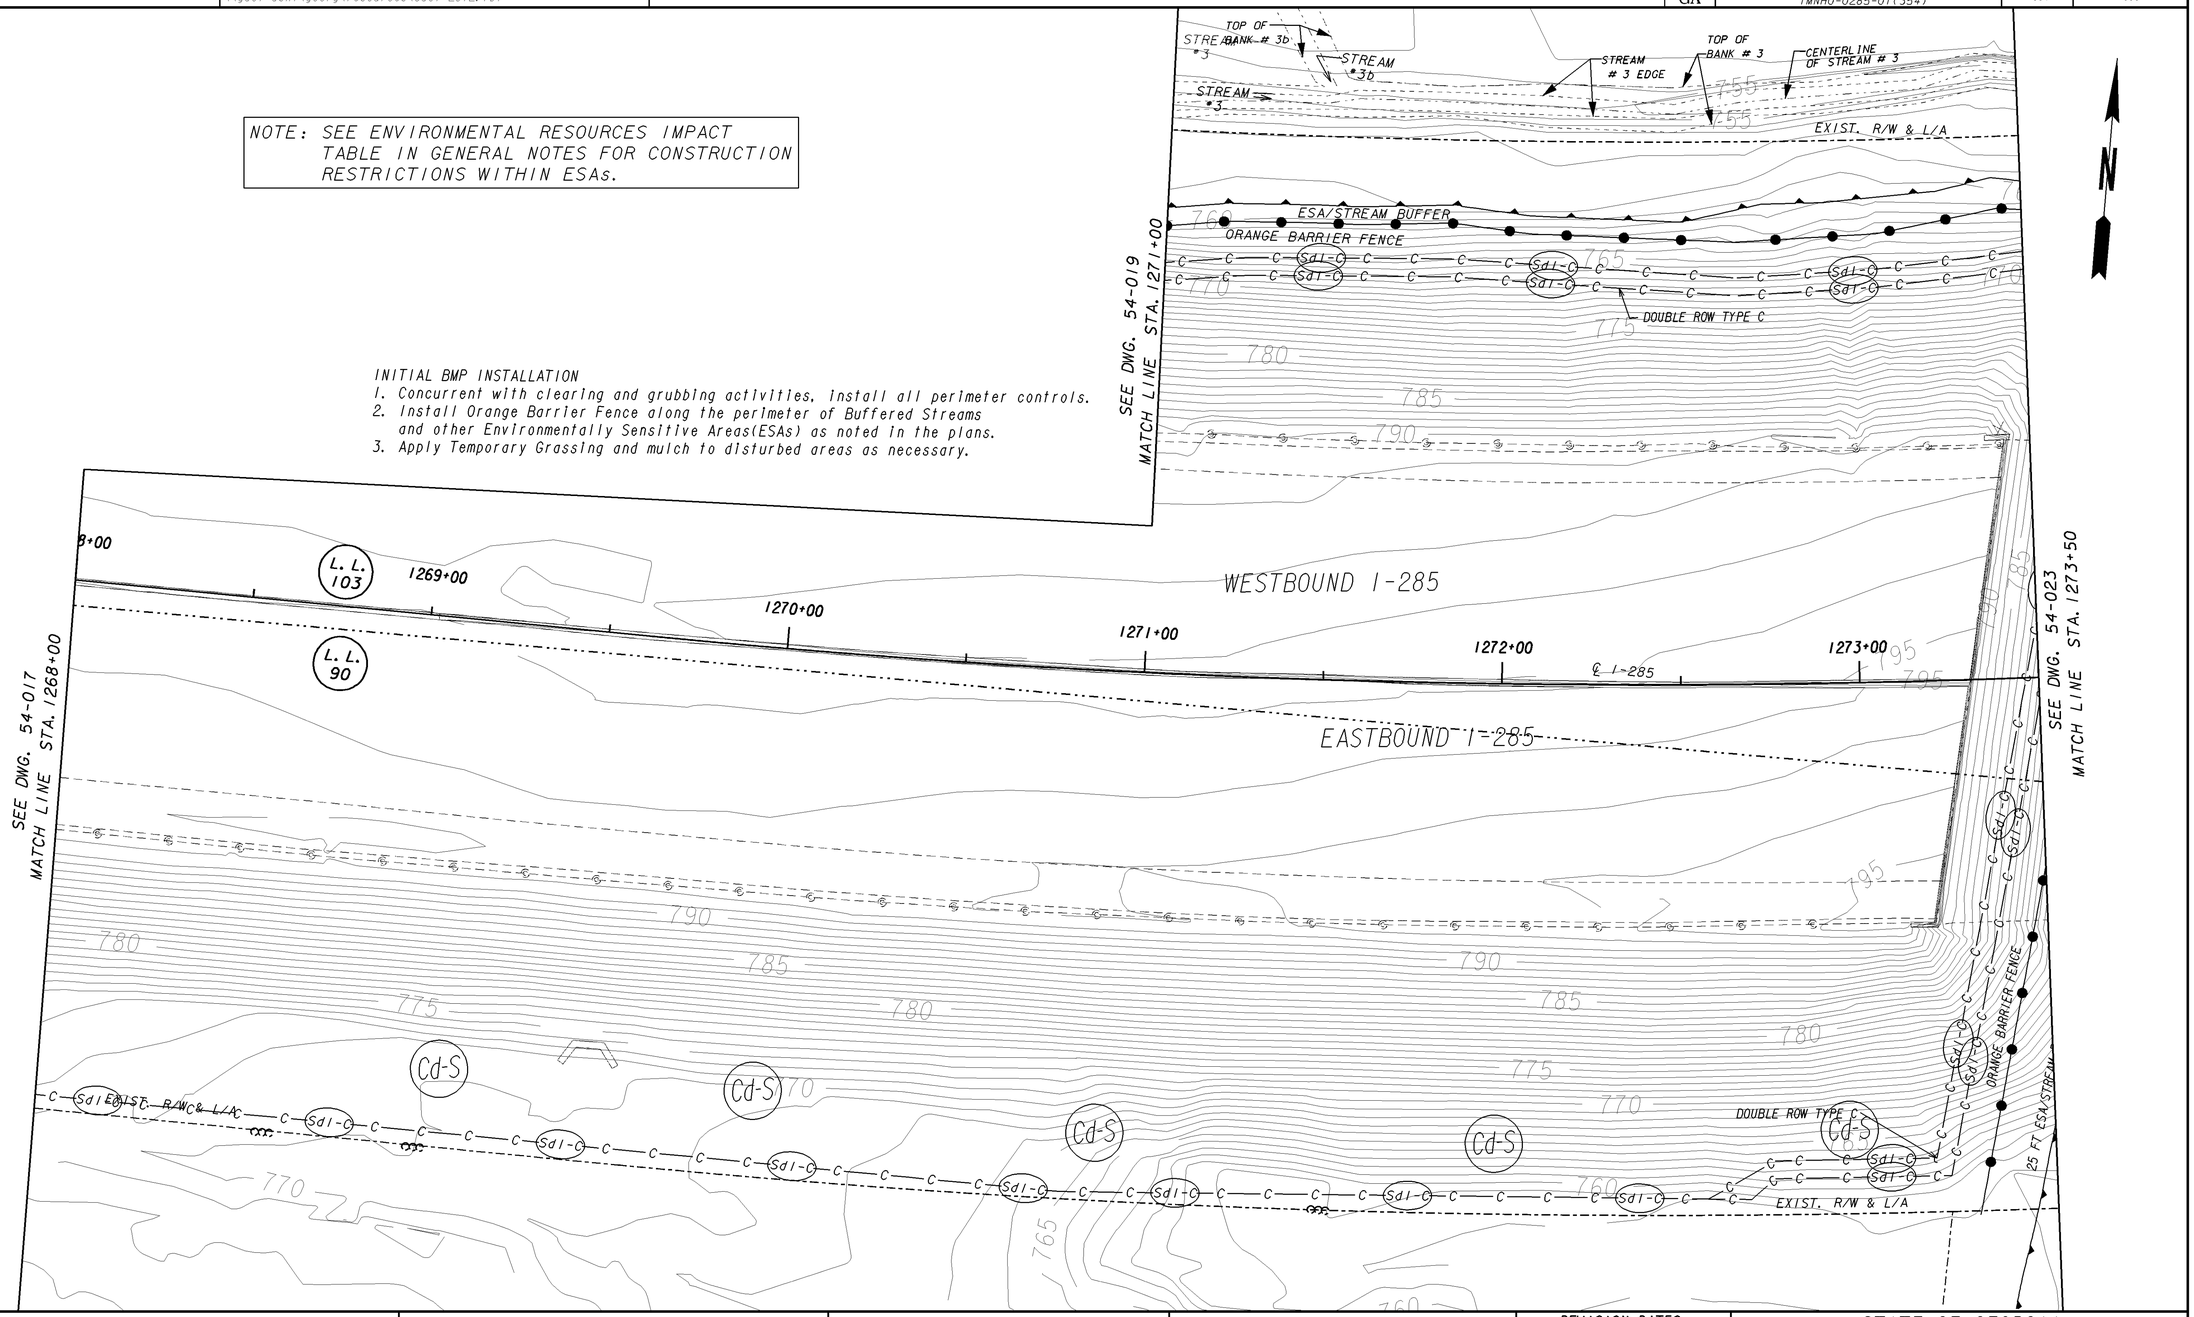

PROPERTY AND EXISTING R/W LINE	BEGIN LIMIT OF ACCESS.....BLA	
REQUIRED R/W LINE	END LIMIT OF ACCESS.....ELA	
CONSTRUCTION LIMITS	LIMIT OF ACCESS	
EASEMENT FOR CONSTR & MAINTENANCE OF SLOPES	REQ'D R/W & LIMIT OF ACCESS	
EASEMENT FOR CONSTR OF SLOPES		
EASEMENT FOR CONSTR OF DRIVES		

GEORGIA
DEPARTMENT OF TRANSPORTATION

SCALE IN FEET
0 20 40 80

REVISION DATES

STATE OF GEORGIA
DEPARTMENT OF TRANSPORTATION

OFFICE: ROADWAY DESIGN

BMP LOCATION DETAILS INITIAL PHASE

I-285 AT FLAT SHOALS RD
STA. 1268+00 TO STA. 1273+50

DRAWING No. 54-018

1/5/2009 GPLN